



TOWNSHIP of HOPEWELL
MERCER COUNTY

201 WASHINGTON CROSSING – PENNINGTON ROAD
TITUSVILLE, NEW JERSEY 08560-1410

PROJECT / APPLICATION

BLOCK: 78


LOT: 17

ADDRESS: 2500 PENNINGTON ROAD

PROJECT NAME: HERITAGE AT HOPEWELL - SITE PLAN, PRELIMINARY/FINAL

PLANS

SITE PLAN SET

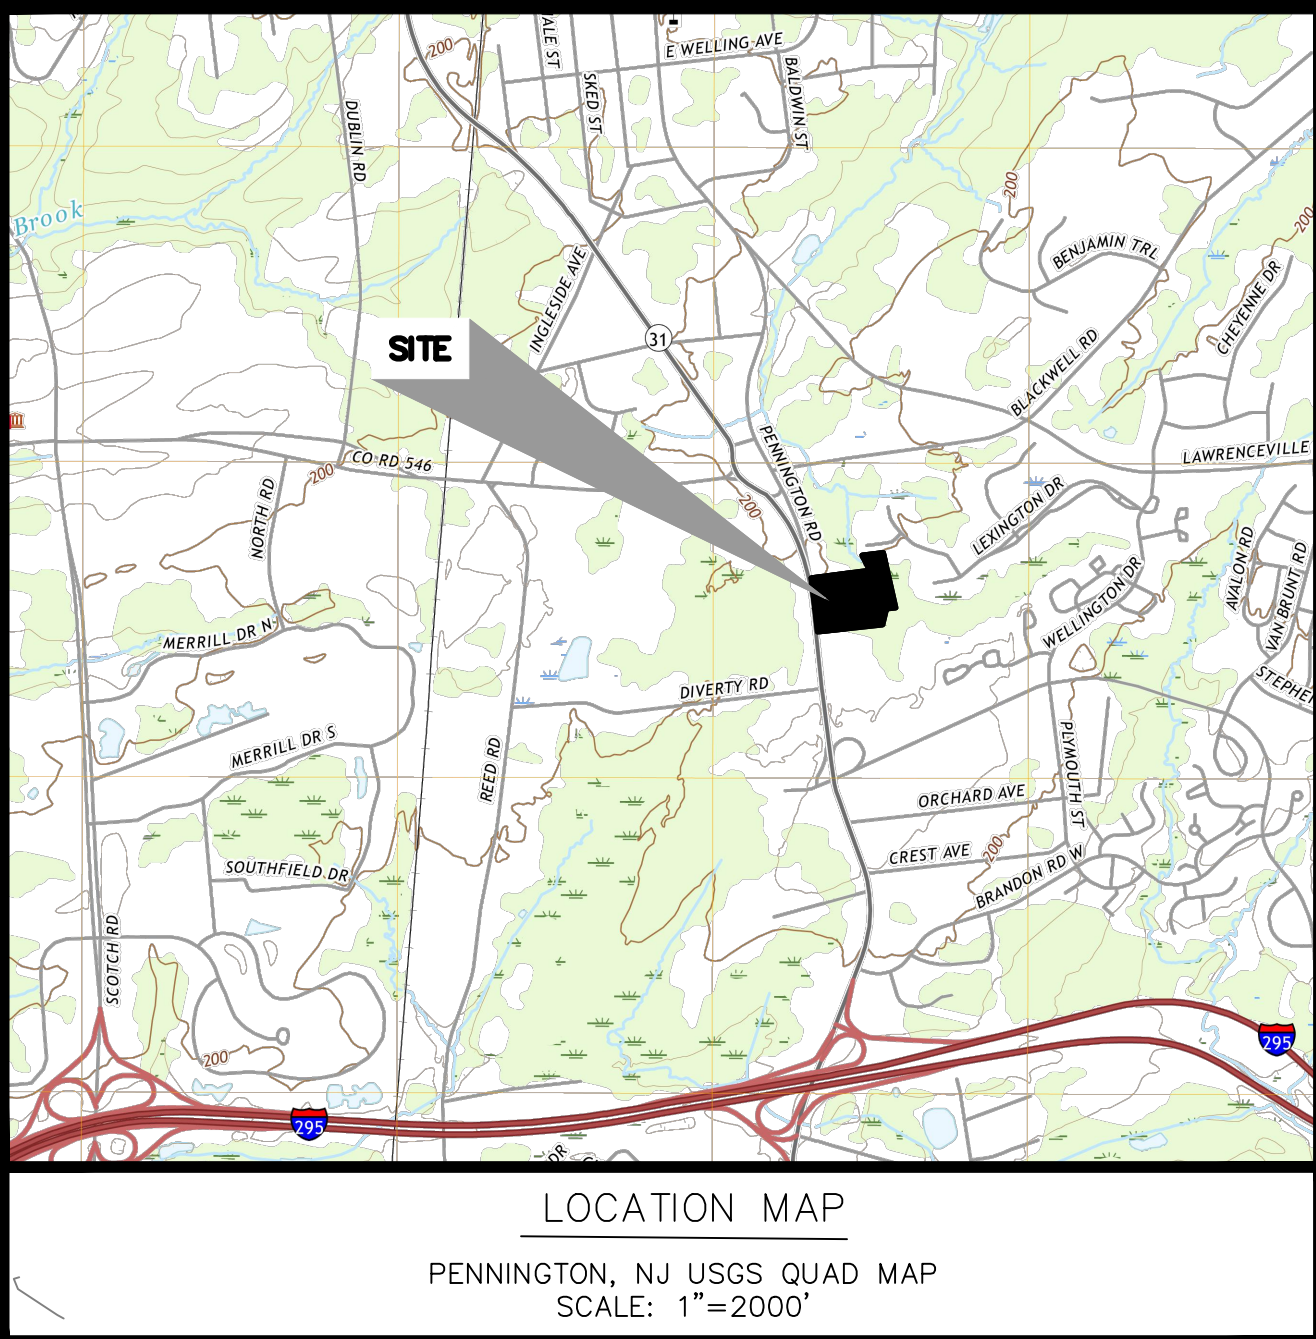

DRAWN BY: IAB		CHECKED BY: JMF	RELEASED BY:	1/19/23	REVISED PER RESOLUTION COMPLIANCE	BHS	JMF
DATE: 08/31/23	HORIZONTAL SCALE: 1"=40'	VERTICAL SCALE: 1"=40'		1/19/23	REVISED PER TOWNSHIP LETTER 10/20/23	BHS	
				06/09/23	GENERAL REVISIONS	A/S	IAB
				09/07/23	GENERAL REVISIONS	END	IAB
PROJECT NO:				7/18/23	SWI CHANGES PER MSCD & DROC	END	IAB
				7/14/23	GENERAL REVISIONS	IAB	JMF
DRAWING NAME:				05/11/23	GENERAL REVISIONS	IAB	JMF
						DRAWN BY	CHECKED BY
						DATE	REVISIONS

 Date 11-22-2023

William J. Parkhill II, P.E.

2500 PENNINGTON ROAD
SITUATED IN
HOPEWELL TOWNSHIP, MERCER COUNTY, NEW JERSEY

Certificate of Authorization No. 24GA28184000


Sheet Number
2 OF 24

Existing Conditions Notes


1. Project site being known and designated as Block 78, Lot 17, as shown on the current tax assessment map of Hopewell Township, Mercer County, New Jersey (Sheet 20), containing 11.08 acres.
2. Boundary, topographic information and existing conditions shown based upon map entitled "Boundary & Topographic Survey, Block 78, Lot 17, situated in Hopewell Township, Mercer County, New Jersey" prepared by MidAtlantic Engineering Partners, LLC and dated 8/30/22
3. Site coordinates: N 535866, E 413214
4. Horizontal Datum: NAD 83 Vertical Datum: NAVD 88
5. Per the FEMA Flood Insurance Rate Map, Community Panel No. 34021-C0116F, with an effective date of July 20, 2016, the property is located in Floodplain Zone X, areas determined to be outside the 0.2% annual chance of flood.
6. Flood Hazard Area Individual Permit, Flood Hazard Area Verification, Freshwater Wetlands General Permit, and Transition Area Waiver Averaging Plan have been approved by NJDEP on 09/22/22, File and Activity No. 1106-08-0012.1 LUP230001.
7. All construction and demolition shall conform to any applicable federal, state and local regulations. Contractor has sole responsibility for site safety and to conform to and abide by all current OSHA standards or regulations. Safe construction practices remain the obligation of the contractor. The contractor shall obtain all applicable federal, state and local permits prior to construction.
8. All debris generated during construction such as trees, stumps, vegetation, dirt piles, construction debris, etc. within the project's boundary shall be removed as part of this project and be disposed of off-site unless otherwise stated or approved.
9. The contractor is directed to the fact that the approximate locations of known utility structures and facilities (including but not limited to sanitary sewers, storm sewers, potable water line and appliances, natural gas lines, electric, telephone and CATV lines and underground storage tanks) that may be encountered within and adjacent to the limits of the work are shown on the plans. The accuracy and completeness of this information is not guaranteed by the engineer, and the contractor is advised to verify in the field all the facts concerning the location of these utilities or other construction obstacles prior to construction. The contractor shall notify the engineer, in writing, prior to construction, of any discrepancies which may affect the project design.
10. The contractor shall verify locations of existing utilities and all other site conditions prior to beginning construction. Location of existing utilities shown on these drawings are approximate and subject to exact location in the field during construction as required by engineer or as deemed necessary to accurately locate (horizontal and vertically) impacted utilities which are in conflict with new construction. Contractor to determine the location and elevation of the conflicting utilities and submit the data to the engineer for review elevation prior to construction.
11. All contractors must call the New Jersey one call system (1-800-272-1000), to have all underground utilities located prior to any demolition, construction, abandonment, soils investigation, and/or excavations.

LEGEND

PROJECT BOUNDARY	=====
EXISTING BUILDING	=====
EXISTING CENTERLINE	=====
EXISTING MAJOR CONTOUR	=====
EXISTING MINOR CONTOUR	=====
EXISTING SPOT ELEVATION	=====
EXISTING WETLANDS LINE	=====
EXISTING WETLANDS FLAG	=====
EXISTING SANITARY SEWER LINE	=====
EXISTING SANITARY SEWER MANHOLE	=====
EXISTING SANITARY SEWER LINE	=====
EXISTING TYPE 'A' INLET	=====
EXISTING TYPE 'B' INLET	=====
EXISTING TYPE 'E' INLET	=====
EXISTING MANHOLE/STORM GRATE	=====
EXISTING WATER LINE	=====
EXISTING WATER VALVE	=====
EXISTING FIRE HYDRANT	=====
EXISTING GAS LINE	=====
EXISTING GAS VALVE	=====
EXISTING OVERHEAD ELECTRIC LINE	=====
EXISTING UTILITY POLE	=====
EXISTING UTILITY POLE W/ LIGHT	=====
EXISTING FENCELINE	=====
EXISTING GUIDERAIL	=====
EXISTING SIGNAGE	=====
100'-YR WATER SURFACE ELEV.	=====
50' RIPARIAN BUFFER	=====
FLOOD HAZARD LIMIT	=====
100'-YR FLOOD LIMIT	=====
EXISTING TOP OF BANK	=====
EXISTING STREAM CL	=====
DRCC 100 FT BUFFER CORRIDOR	=====

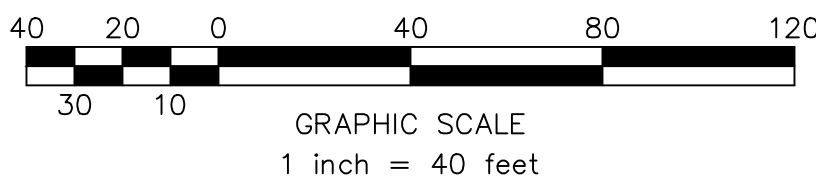

File Name: G:\American Properties\JOBS\APR-2203 - Hopewell Township\DWG\02-Ex Conditions.dwg

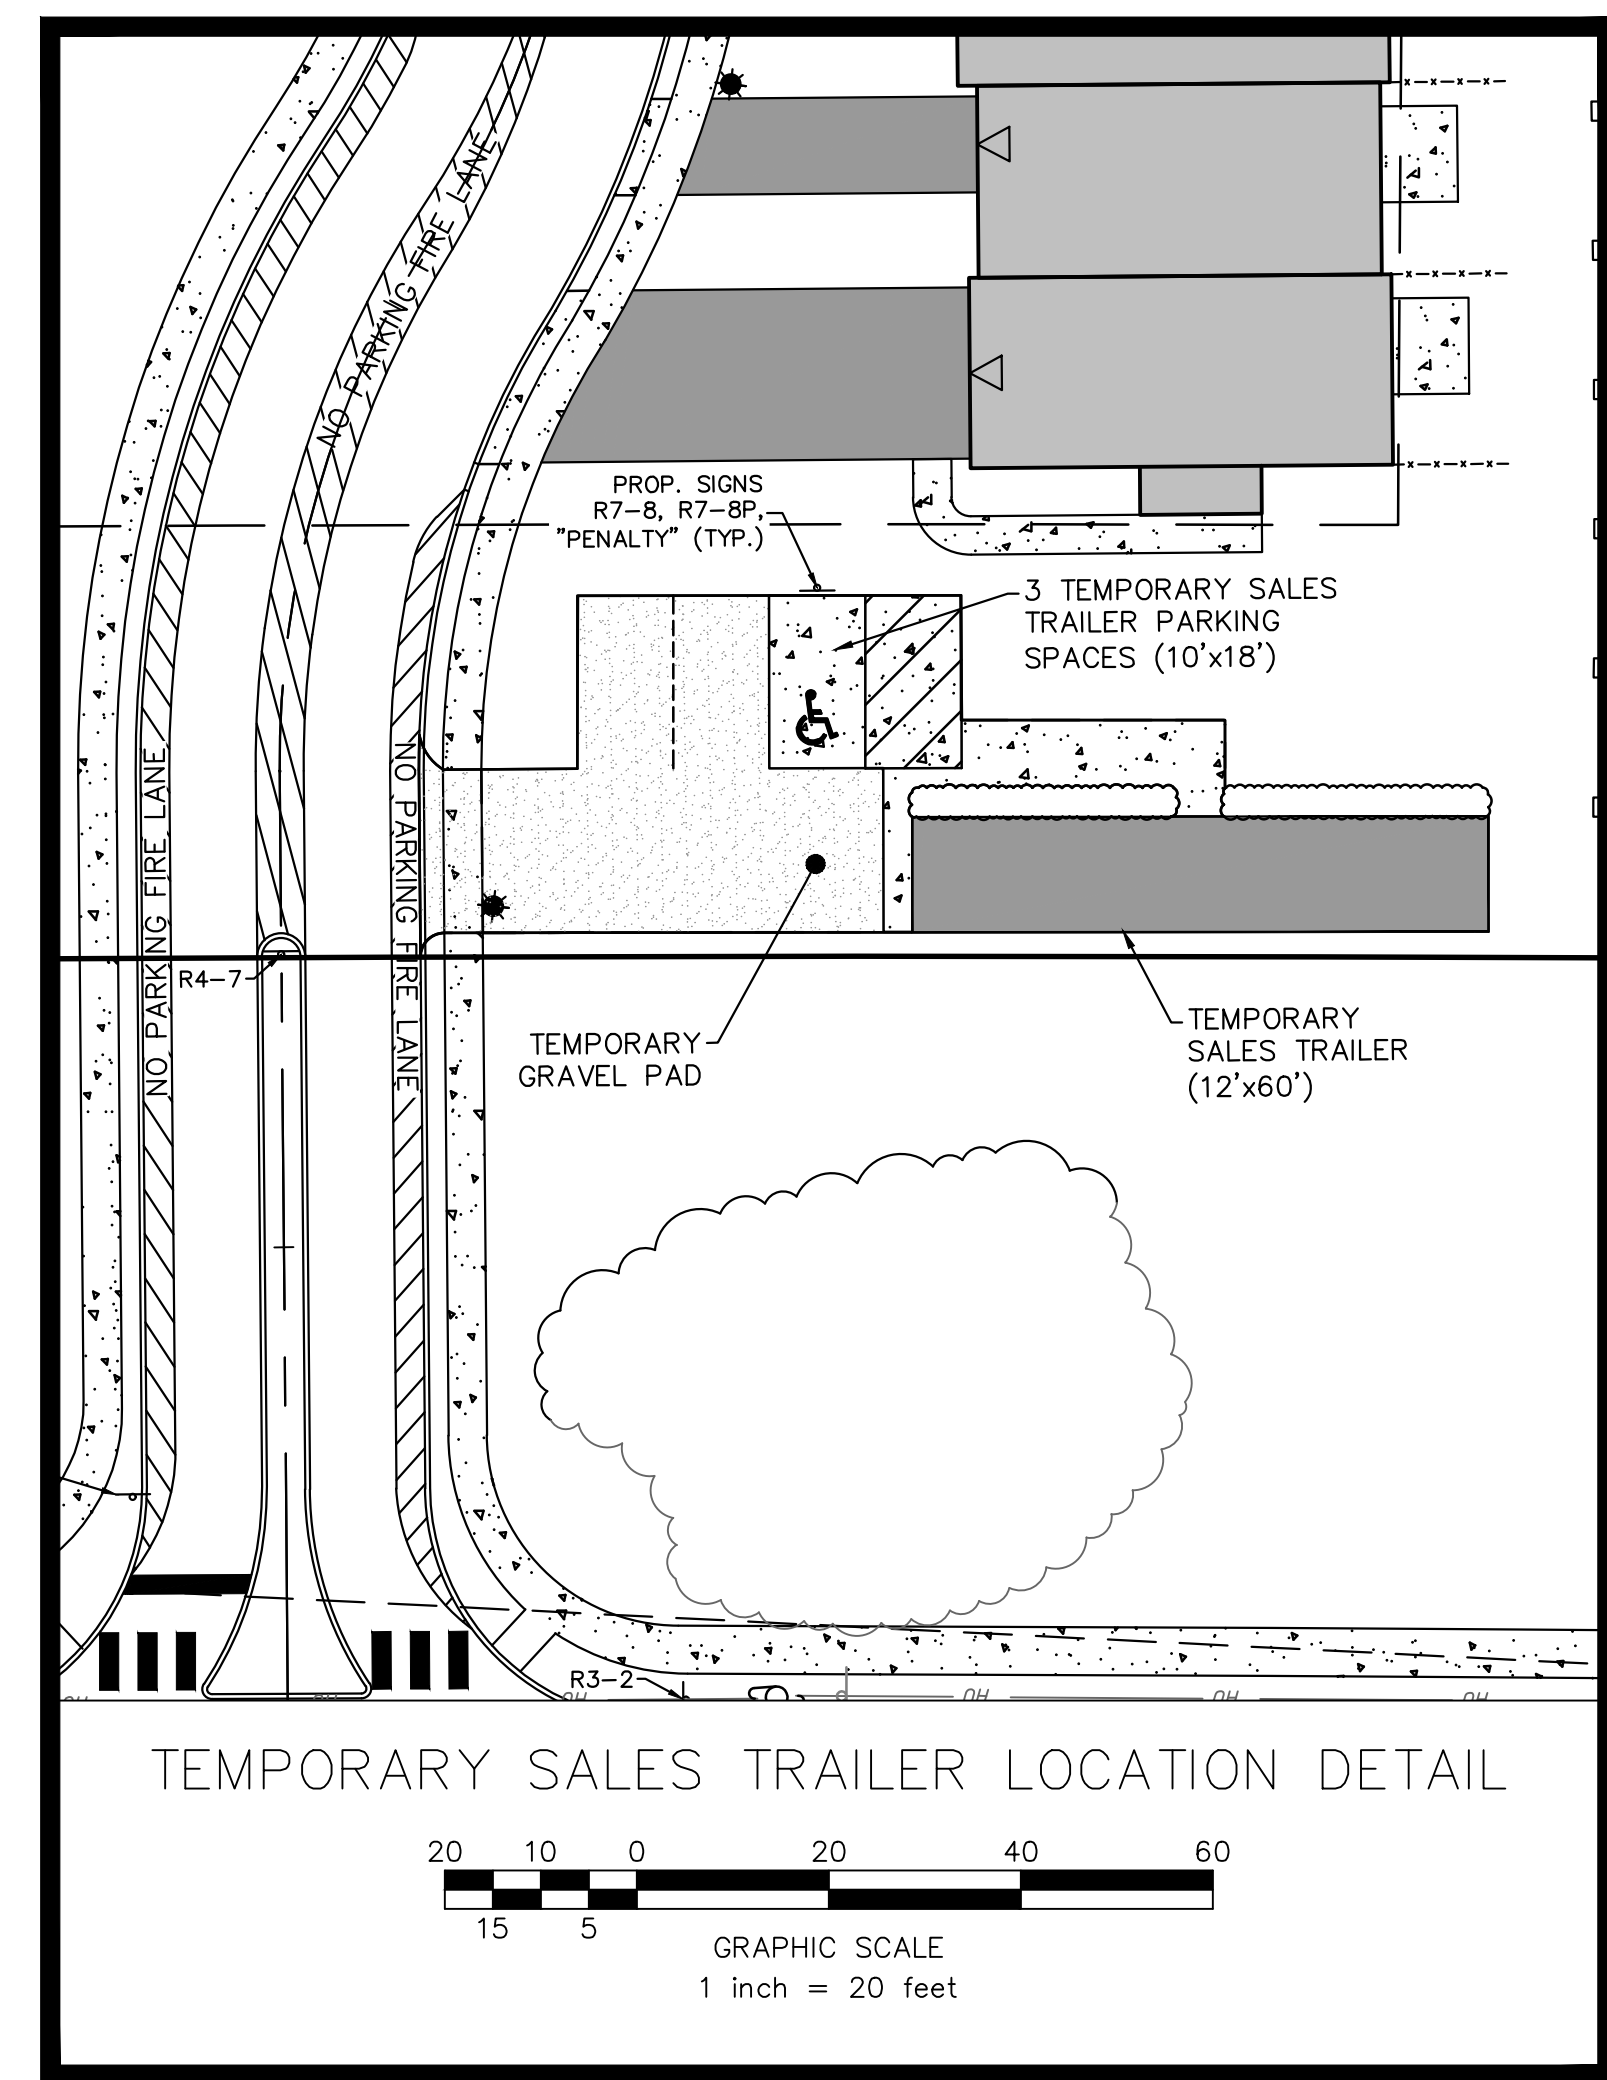


1. Parking Requirements per RSIS
2. Pursuant Ordinance 2022-OR-030, a parking space prepared with EVSE or Make-Ready equipment shall count as at least two parking spaces for the purpose of complying with a minimum parking space requirement. This shall result in a reduction of no more than 10 percent of the total required parking.
3. Pursuant Ordinance 2022-OR-030, one third of the total number of Make Ready EVSE parking spaces must be made active at the conclusion of construction. Of the remaining spaces, half must be made active within 3 years of completion of construction project. Lastly, any remaining Make Ready EVSE spaces must be made active within 6 years of completing construction.

1. Project site being known and designated as Block 78, Lot 17, as shown on the current tax assessment map of Hopewell Township, Mercer County, New Jersey (Sheet 20), containing 11.080 acres.
2. Boundary, topographic information and existing conditions shown based upon map entitled "Boundary & Topographic Survey, Block 78, Lot 17, situated in Hopewell Township, Mercer County, New Jersey" prepared by MidAtlantic Engineering Partners, LLC and dated 8/30/22.



- EXISTING BOUNDARY
EXISTING CURB
PROPOSED CURB
EXISTING BUILDING
PROPOSED BUILDING
PROPOSED SIGN
PROPOSED SETBACK
EXISTING FENCELINE
PROPOSED FENCELINE
100'-YR. WATER SURFACE ELEV.
50' RIPARIAN BUFFER
FLOOD HAZARD LIMIT
100'-YR FLOOD LIMIT
EXISTING TOP OF BANK
EXISTING STREAM
DRCC 100 FT BUFFER CORRIDOR
BASIN BOTTOM
PROPOSED RETAINING WALL
START MOUNTAIN CURB
END MOUNTAIN CURB

W. J. Parkhill II
Date: 11-22-2023
William J. Parkhill II, P.E.
PROFESSIONAL ENGINEER
N.Y. Lic. No. 02E04752600

PRELIMINARY/FINAL MAJOR SITE PLAN
HERITAGE AT HOPEWELL
BLOCK 78, LOT 17
2500 PENNINGTON ROAD
OVERALL GEOMETRY, SIGNAGE, & STRIPING PLAN
SITUATED IN
HOPEWELL TOWNSHIP, MERCER COUNTY, NEW JERSEY

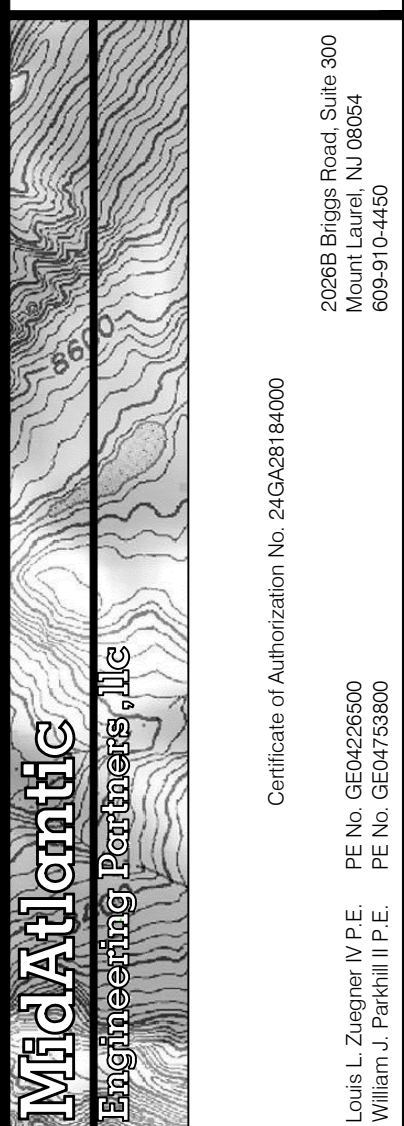

File Name: C:\Users\jparkhill\OneDrive\Documents\2203 - Hopewell Township\DWG\03-Layout.dwg
Plot Date: 08/23/2023 11:22am

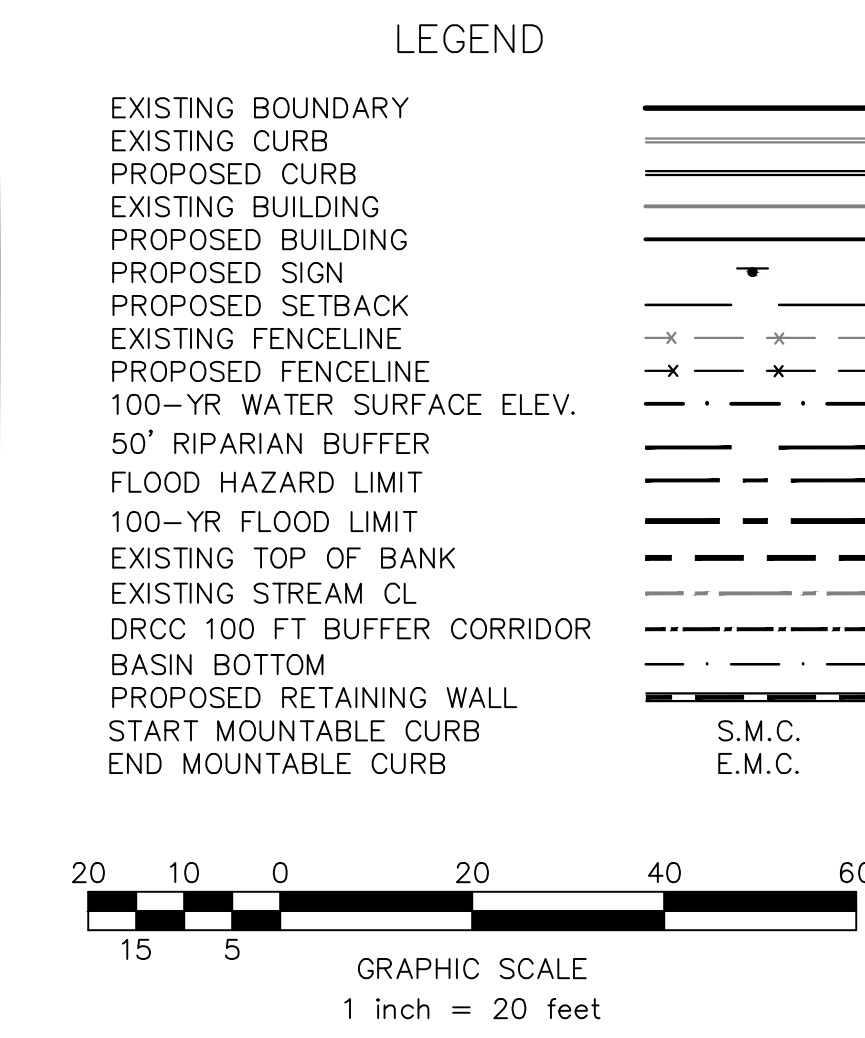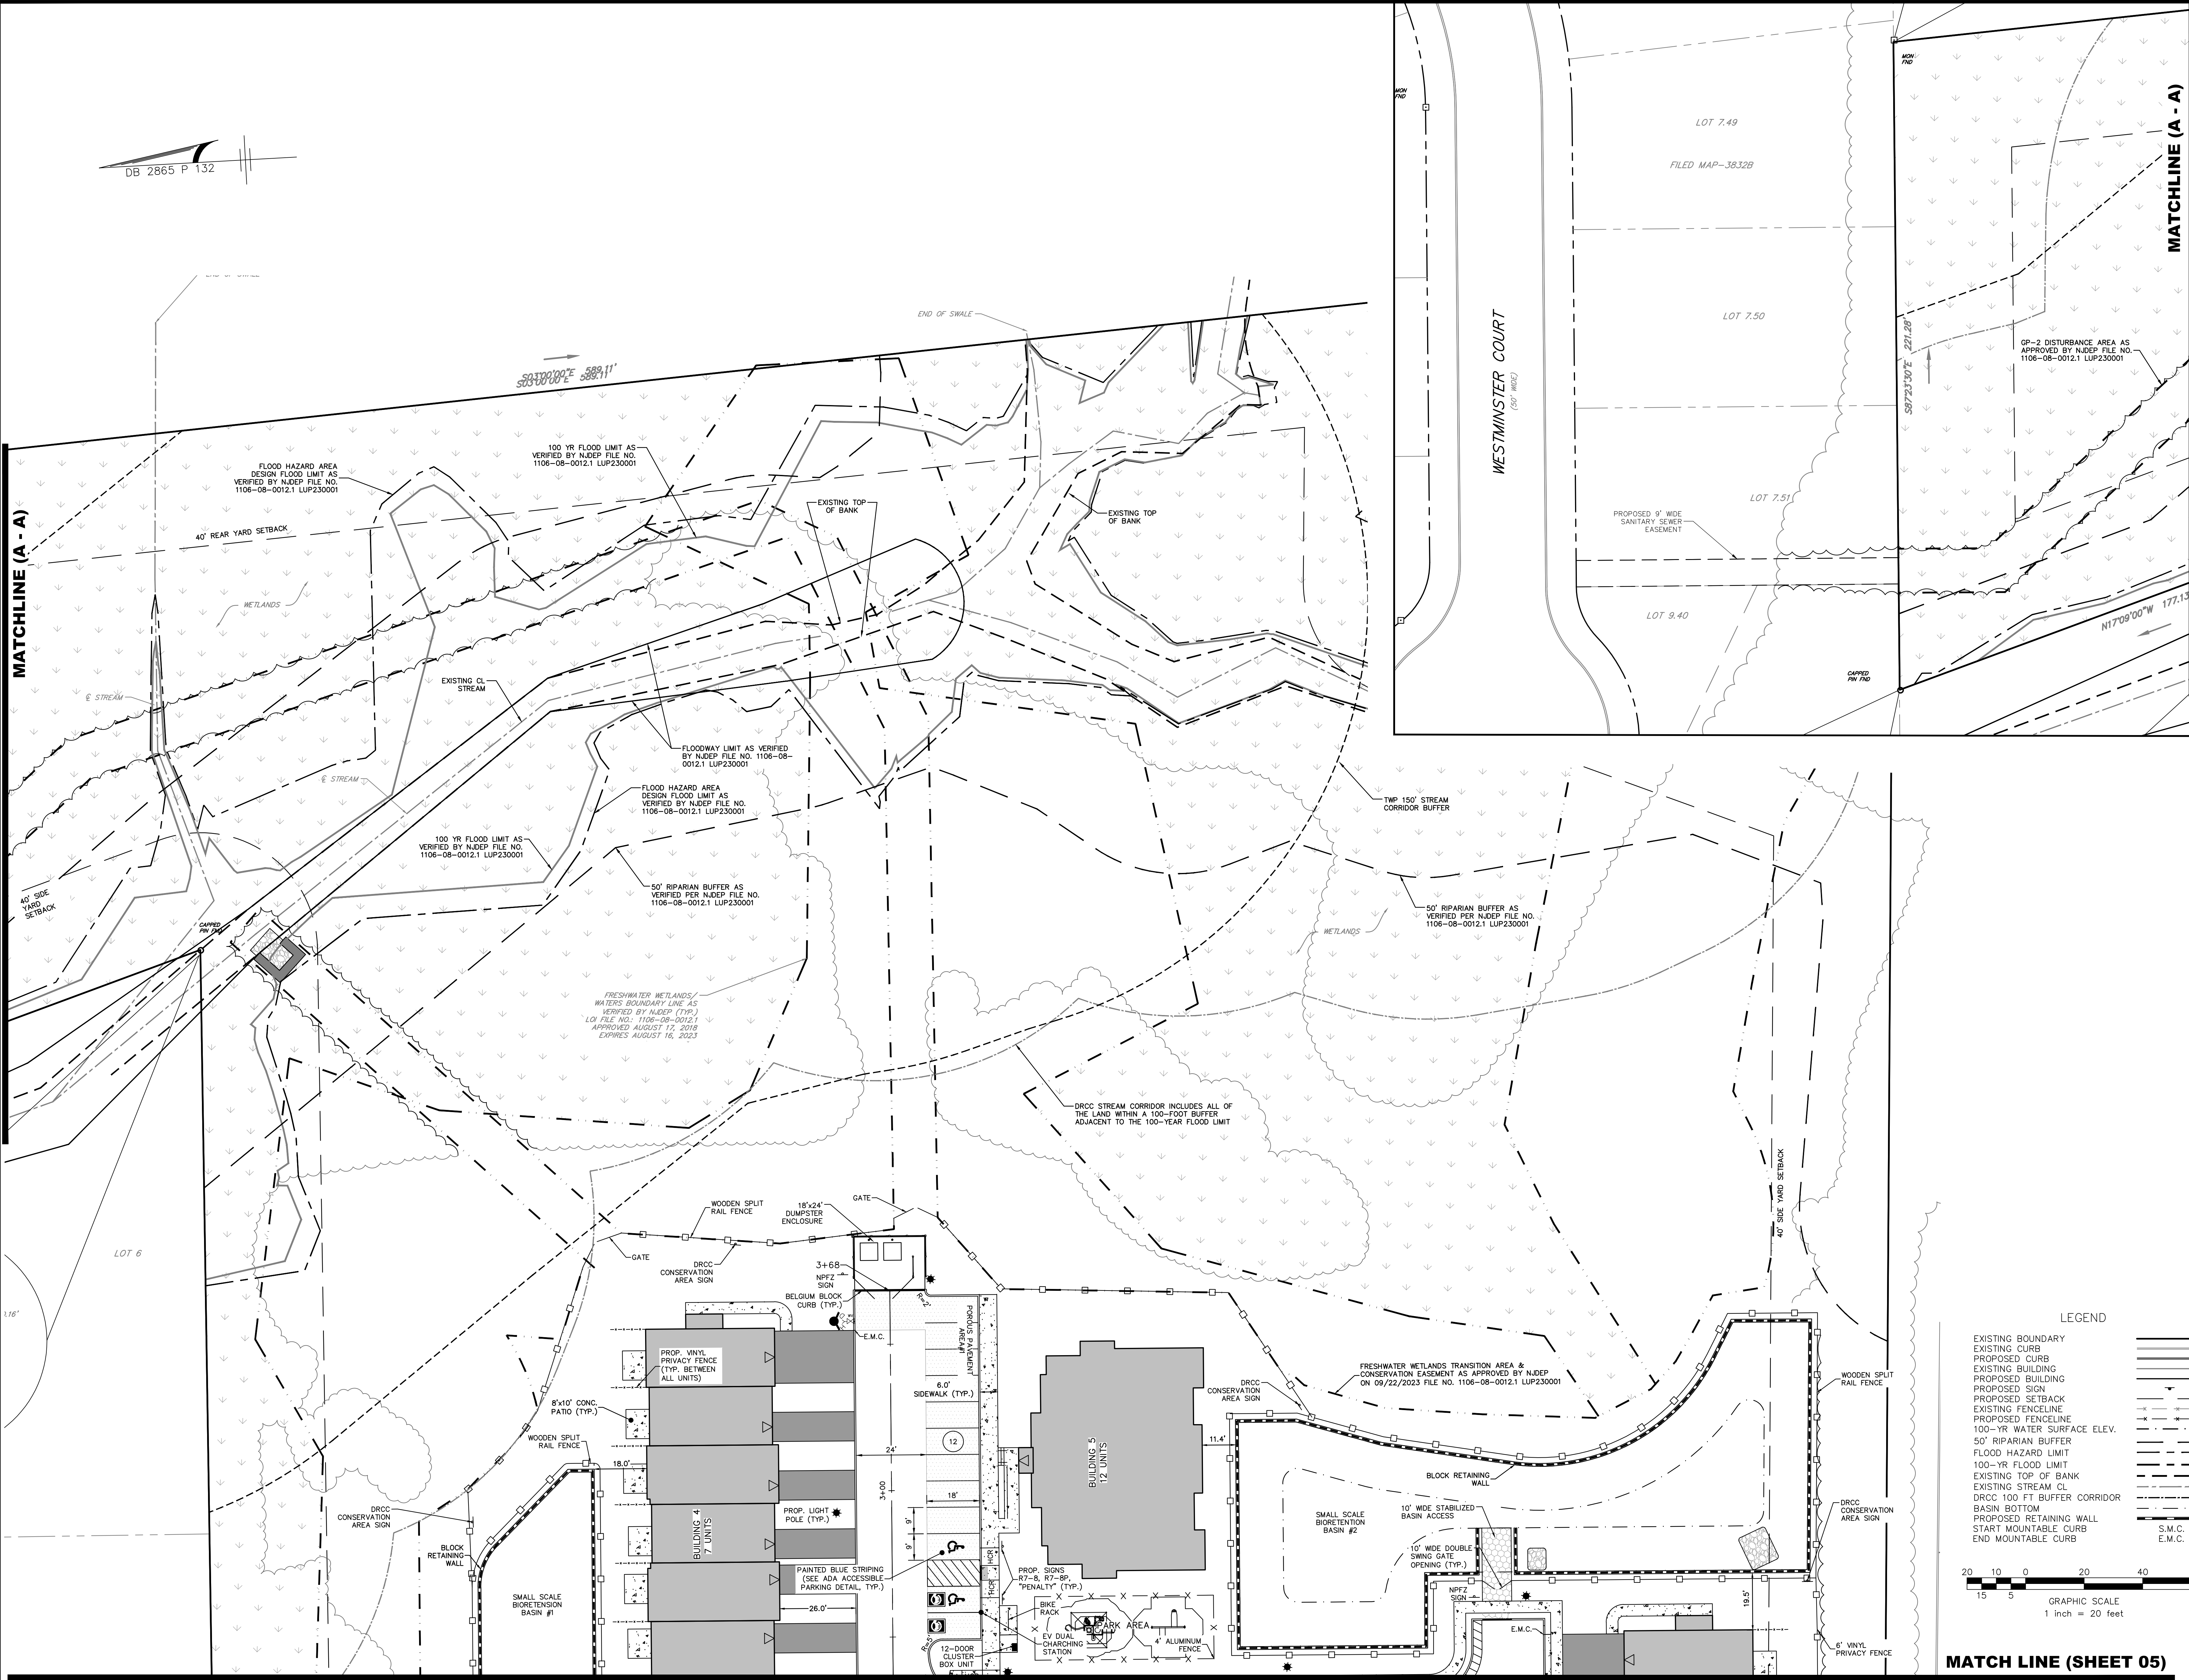

PRELIMINARY/FINAL MAJOR SITE PLAN
HERITAGE AT HOPEWELL
BLOCK 78, LOT 17
2500 PENNINGTON ROAD
GEOMETRY, SIGNAGE, & STRIPING PLAN

SITUATED IN
HOPEWELL TOWNSHIP, MERCER COUNTY, NEW JERSEY

MidAtlantic
Engineering & Surveying, Inc.
20089 Bypass Road, Suite 300
Mount Laurel, NJ 08054
(609) 987-4400

Certificate of Authorization No. 24C408184000
Louis L. Ziegler IV P.E.
PE No. 0654225000
William J. Parkhill II P.E.
PE No. 054755000

Released By: JAB
Checked By: JMF
Date: 08/23/23
Project No.: APR-2203
Drawing Name: 03-Layout.dwg

11/22/23
10/25/23
09/04/23
07/28/23
06/11/23

REVISED PER RESOLUTION COMPLIANCE
REVISED PER TOWNSHIP LETTER 10/20/23
GENERAL REVISIONS
GENERAL REVISIONS
SWI CHANGES PER MSCD & DRCC
GENERAL REVISIONS
GENERAL REVISIONS

BHS
BHS
AFS
END
END
IAB
IAB

DATE
REVISIONS
REVISIONS
REVISIONS
REVISIONS
REVISIONS

DRAWN BY: JAB
CHECKED BY: JMF
DATE: 08/23/23
PROJECT NO.: APR-2203
DRAWING NAME: 03-Layout.dwg

11/22/23
10/25/23
09/04/23
07/28/23
06/11/23

REVISED PER RESOLUTION COMPLIANCE
REVISED PER TOWNSHIP LETTER 10/20/23
GENERAL REVISIONS
GENERAL REVISIONS
SWI CHANGES PER MSCD & DRCC
GENERAL REVISIONS
GENERAL REVISIONS

BHS
BHS
AFS
END
END
IAB
IAB

DATE
REVISIONS
REVISIONS
REVISIONS
REVISIONS
REVISIONS

DRAWN BY: JAB
CHECKED BY: JMF
DATE: 08/23/23
PROJECT NO.: APR-2203
DRAWING NAME: 03-Layout.dwg

William J. Parkhill II, P.E.
NJ Lic. No. 054755000

Date: 11-22-2023

4 OF 24

File Name: C:\Users\jordan\OneDrive\Documents\2023 - Hopewell Township\DWG\03-Layout.dwg
Plot Date: 08/22/2023 9:46am

MATCH LINE (SHEET 4)

DB 2865 P 132

S87°44'00"E 616.22' (SURVEYED DISTANCE)

45' SIDE YARD SETBACK

DRCC CONSERVATION AREA SIGN

BLOCK RETAINING WALL

SMALL SCALE BIOTENSION BASIN #1

WOODEN SPLIT RAIL FENCE

10' WIDE STABILIZED BASIN ACCESS

NPFZ SIGN

BLOCK RETAINING WALL

POINT OF BEGINNING

FRESHWATER WETLANDS TRANSITION AREA & CONSERVATION EASEMENT AS APPROVED BY NJDEP ON 09/22/2023 FILE NO. 1106-08-0012.1 LUP230001

FRESHWATER WETLANDS/ WATERS BOUNDARY LINE AS VERIFIED BY NJDEP (TYP.)
LOI FILE NO.: 1106-08-0012.1
APPROVED AUGUST 17, 2018
EXPIRES AUGUST 16, 2023

BENCHMARK
PK NAIL IN UP
EL.=206.00

PENNINGTON ROAD - NJSH RT 31

(VARIABLE ROW WIDTH)

590' SIGHT TRIANGLE

SIGHT TRIANGLE ENLARGEMENT

LEGEND

EXISTING BOUNDARY
EXISTING CURB
PROPOSED CURB
EXISTING BUILDING
PROPOSED BUILDING
PROPOSED SIGN
PROPOSED SETBACK
EXISTING FENCELINE
PROPOSED FENCELINE
100-YR WATER SURFACE ELEV.
50' RIPARIAN BUFFER
FLOOD HAZARD LIMIT
EXISTING TOP OF BANK
EXISTING STREAM CL
DRCC 100 FT BUFFER CORRIDOR
BASIN BOTTOM
PROPOSED RETAINING WALL
START MOUNTABLE CURB
END MOUNTABLE CURB

GRAPHIC SCALE
1 inch = 20 feet

PRELIMINARY/FINAL MAJOR SITE PLAN
HERITAGE AT HOPEWELL
BLOCK 78, LOT 17
2500 PENNINGTON ROAD
GEOMETRY, SIGNAGE, & STRIPING PLAN
SITUATED IN
HOPEWELL TOWNSHIP, MERCER COUNTY, NEW JERSEY


William J. Parkhill II, P.E.
NJ Lic. No. 024073800

Date: 11-22-2023

DATE	REVISIONS	DRAWN BY	CHECKED BY	RELEASED BY	REVISIONS PER RESOLUTION COMPLIANCE
11/22/23	REVISED PER RESOLUTION COMPLIANCE	BHS	JMF	JMF	JMF
10/25/23	REVISED PER TOWNSHIP LETTER 10/25/23	BHS	JMF	JMF	JMF
09/05/23	GENERAL REVISIONS	AFS	JMF	JMF	JMF
09/04/23	GENERAL REVISIONS	END	JMF	JMF	JMF
07/28/23	SWM CHANGES PER MDCSD & DRCC	END	JMF	JMF	JMF
07/13/23	GENERAL REVISIONS	IAB	JMF	JMF	JMF
06/11/23	GENERAL REVISIONS	IAB	JMF	JMF	JMF
DATE	REVISIONS	DRAWN BY	CHECKED BY	RELEASED BY	DRAWN BY

02-Layout.dwg

File Name: C:\Users\Properties\Documents\2023 - Hopewell Township\DWG\04-Grading.dwg
Plot time: May 23, 2023 12:11pm

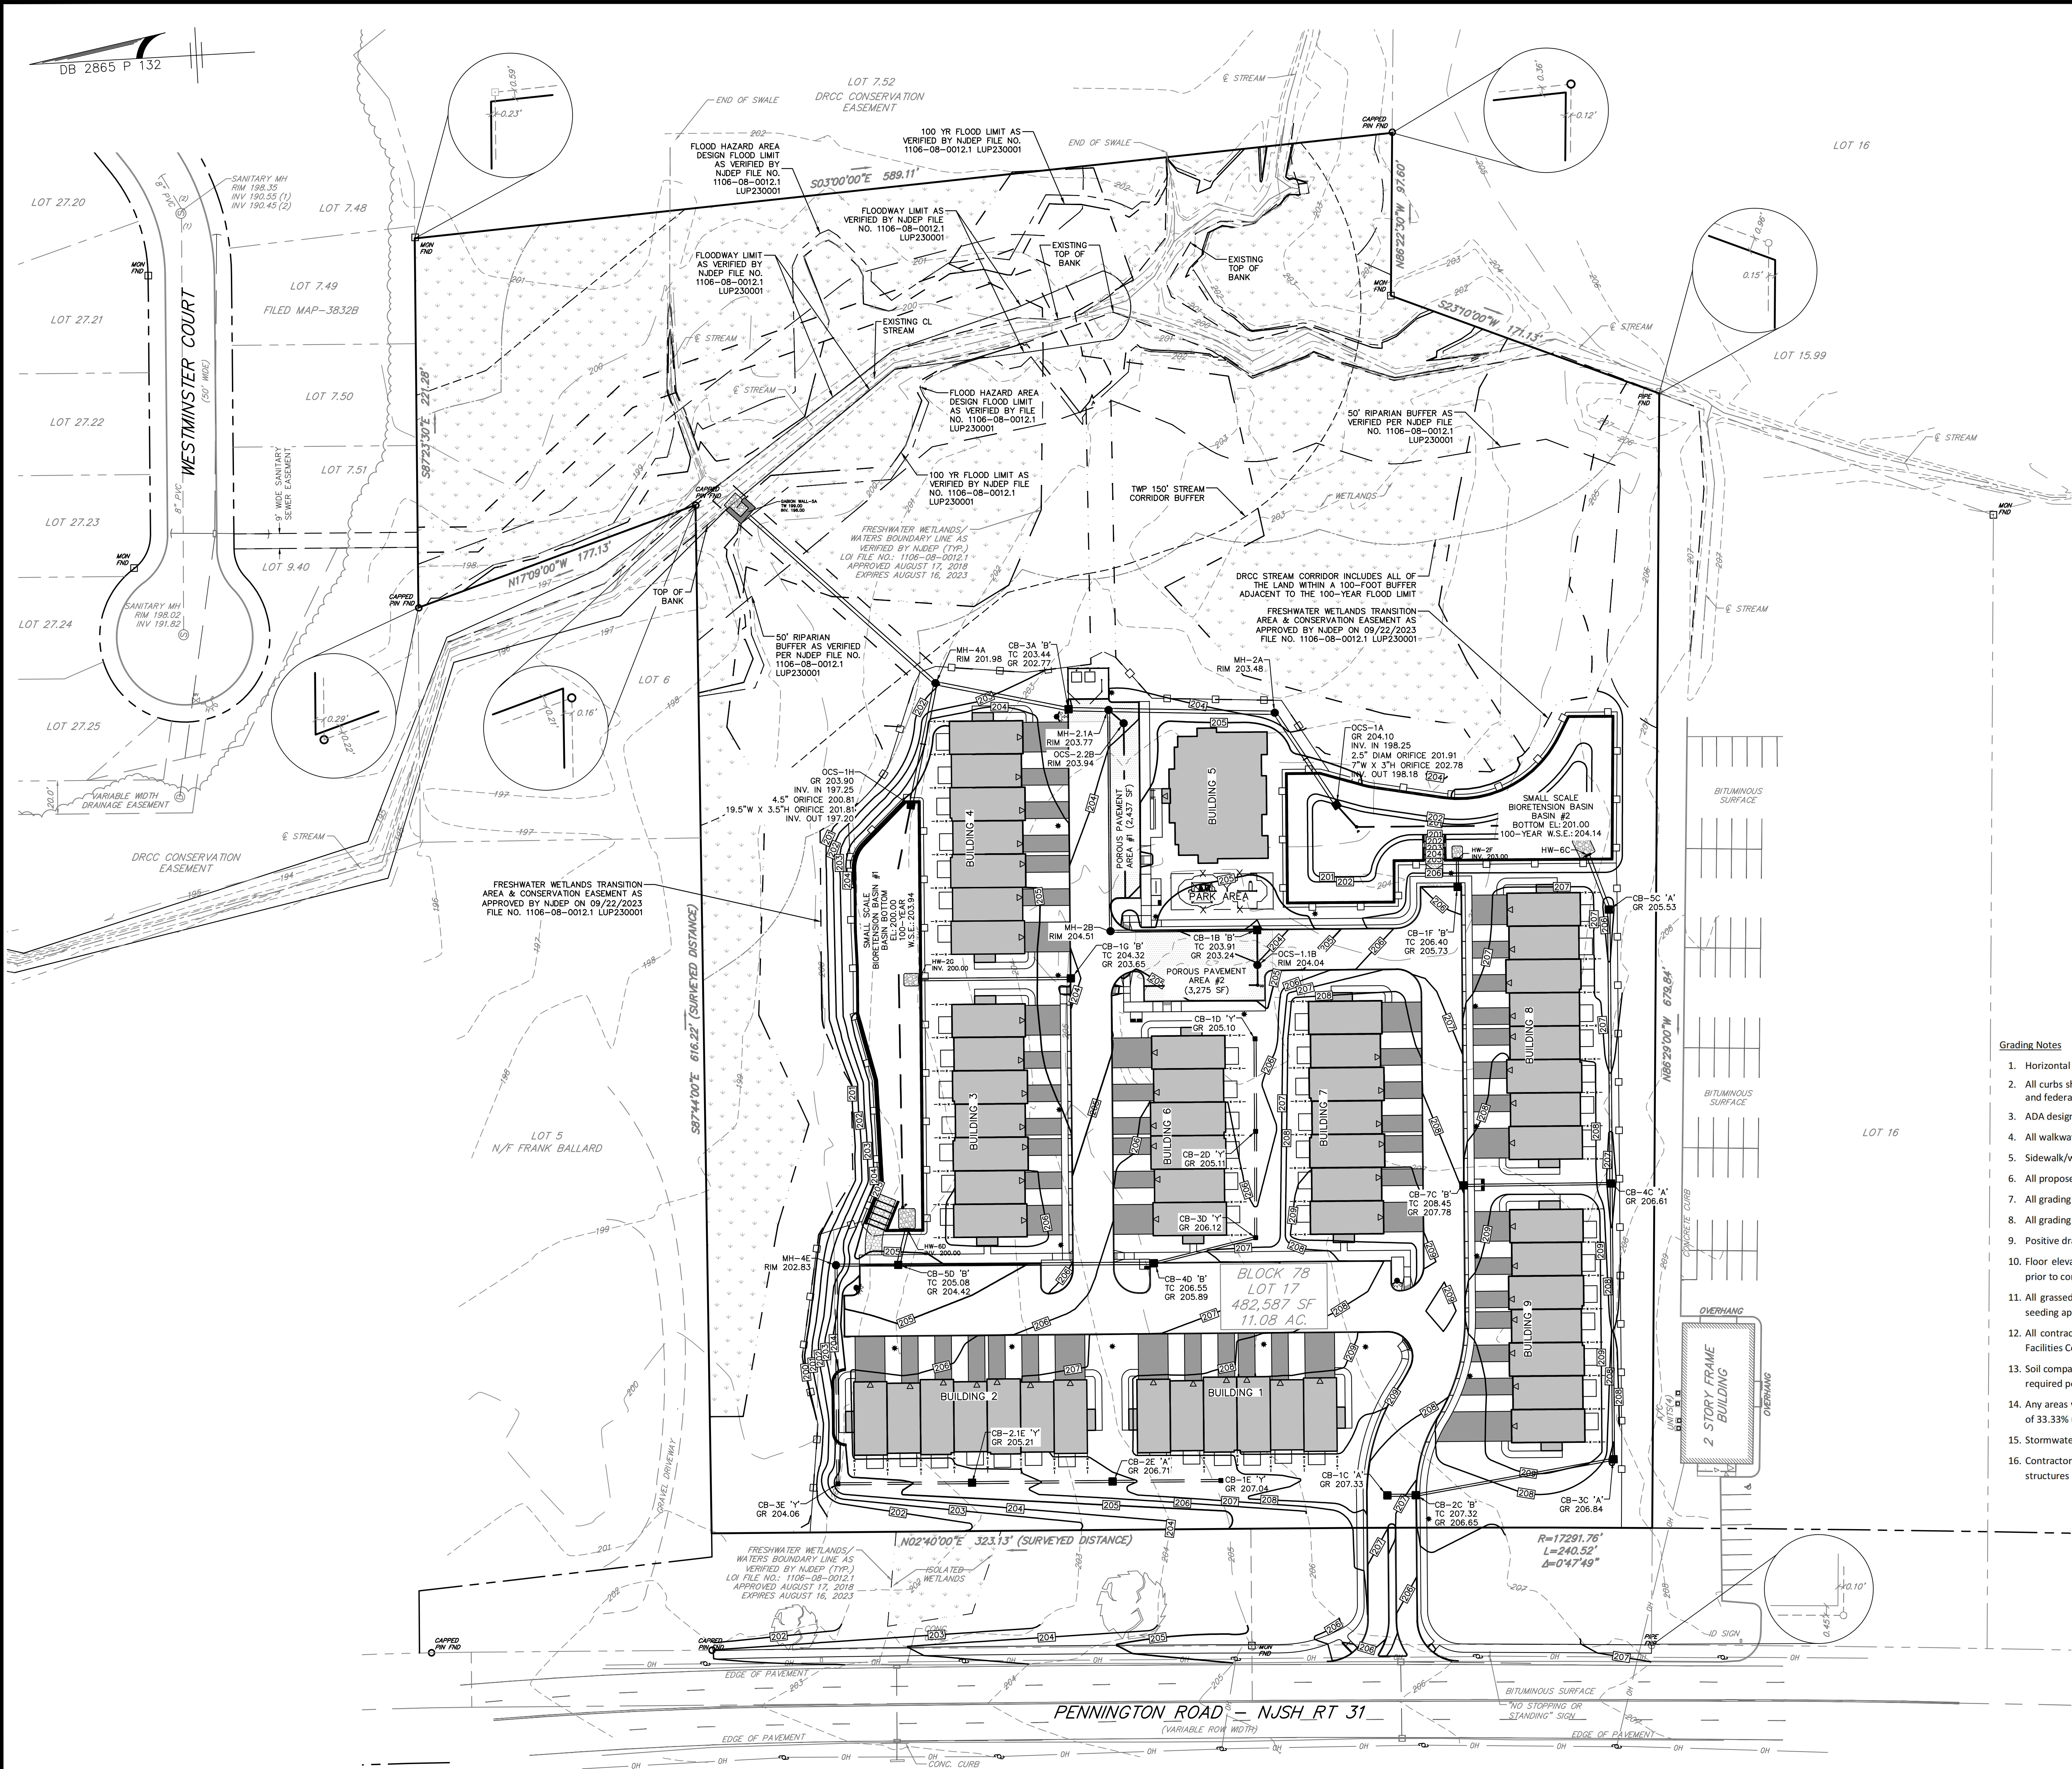


Grading Notes


- Horizontal Datum: NAD 83 Vertical Datum: NAVD 88
- All curbs shall be pavement flush depressed at crosswalks and handicapped ramps to conform to applicable state and federal barrier free design standards.
- ADA designated units are to conform to the accessibility standards set forth in the Americans with Disabilities Act.
- All walkways to have a maximum cross slope of 2% and running slope of 5% unless otherwise noted.
- Sidewalk/walkway risers must be greater than 4" and less than 7". Tread depth to be 11" min.
- All proposed curbing shall have a 6" reveal, unless otherwise stated.
- All grading within grassed areas to be a minimum of 2% and a maximum of 3:1 slope unless otherwise noted.
- All grading in pavement areas shall be greater than 1% unless otherwise noted.
- Positive drainage to be maintained from all buildings in accordance with applicable regulations and building code.
- Floor elevations, adjacent grade, doorway locations and elevations shall be confirmed with architectural plans prior to construction by the contractor.
- All grassed areas to have a minimum of 4" clean top soil, when sod is being installed, or 6" clean top soil for seeding applications.
- All contractors must call the New Jersey One Call System (800-272-1000) in accordance with the Underground Facilities Control Act Law prior to any subsurface activity.
- Soil compaction to be per architectural requirements based on slab and footing design. 95% minimum compaction required per modified proctor moisture density test procedure ASTM D1557.
- Any areas within the development which shall be disturbed during development shall not contain slopes in excess of 33.33% upon completion of the development.
- Stormwater management basins have been designed in compliance with all applicable N.J.A.C. 7:8 requirements.
- Contractor to provide shop drawings and structural calculations for any oversized drainage structures and outlet structures prior to construction.

LEGEND

EXISTING CONTOUR	
PROPOSED CONTOUR	
EXISTING SPOT ELEVATION	
PROPOSED SPOT ELEVATION	
EXISTING SANITARY SEWER LINE	
PROPOSED SANITARY SEWER LINE	
EXISTING STORM SEWER LINE	
PROPOSED STORM SEWER LINE	
EXISTING INLET	
PROPOSED INLET	
PROPOSED MANHOLE	
EXISTING SANITARY MANHOLE	
PROPOSED SANITARY MANHOLE	
100-YR FLOOD LIMIT	
50' RIPARIAN BUFFER	
FLOOD HAZARD LIMIT	
EXISTING TOP OF BANK	
EXISTING STREAM CL	
DRCC 100 FT BUFFER CORRIDOR	

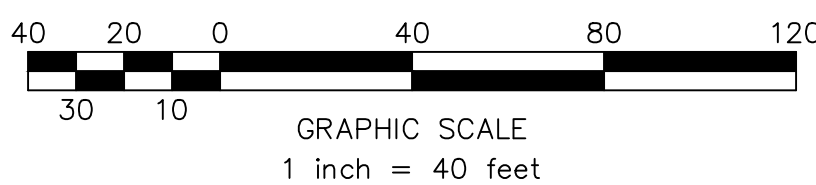

PRELIMINARY/FINAL MAJOR SITE PLAN
HERITAGE AT HOPWELL
BLOCK 78, LOT 17
2500 PENNINGTON ROAD
OVERALL GRADING PLAN

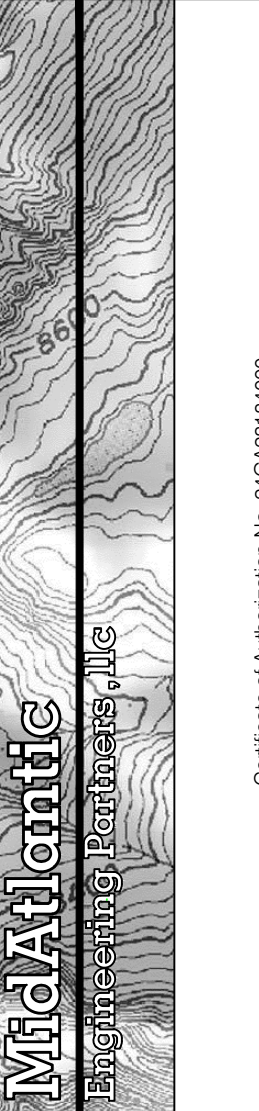



Sheet Number
6 OF 24

William J. Parkhill II, P.E.
Date: 11-22-2023
P.E. No. 062425000
P.E. No. 062425000

DATE	REVISIONS	BY	CHECKED BY	REASON
11/22/23	REVISED PER RESOLUTION COMPLIANCE	BHS	JMF	
11/02/23	REVISED PER TOWNSHIP LETTER 10/20/23	BHS	JMF	
09/25/23	GENERAL REVISIONS	AFS	JMF	
09/21/23	REVISED PER NJDEP EMAIL 08/16/2023	MB	JMF	
09/04/23	GENERAL REVISIONS	END	JMF	
07/28/23	SWM CHANGES PER MDCSD & DRCC	END	JMF	
07/13/23	GENERAL REVISIONS	IAB	JMF	
06/11/23	GENERAL REVISIONS	IAB	JMF	

File Name: G:\Information Properties\LDBS\MPR-2203 - Hopewell Township\DWG\04-Grading.dwg
Plot time: Mon, May 22, 2023 - 11:22am

- LEGEND
- EXISTING CONTOUR
 - PROPOSED CONTOUR
 - EXISTING SPOT ELEVATION
 - PROPOSED SPOT ELEVATION
 - EXISTING SANITARY SEWER LINE
 - PROPOSED SANITARY SEWER LINE
 - EXISTING STORM SEWER LINE
 - PROPOSED STORM SEWER LINE
 - EXISTING INLET
 - PROPOSED INLET
 - PROPOSED MANHOLE
 - EXISTING SANITARY MANHOLE
 - PROPOSED SANITARY MANHOLE
 - 100-YR WATER SURFACE ELEV.
 - 50' RIPARIAN BUFFER
 - FLOOD HAZARD LIMIT
 - 100-YR FLOOD LIMIT
 - EXISTING TOP OF BANK
 - EXISTING STREAM CL
 - DRCC 100 FT BUFFER CORRIDOR

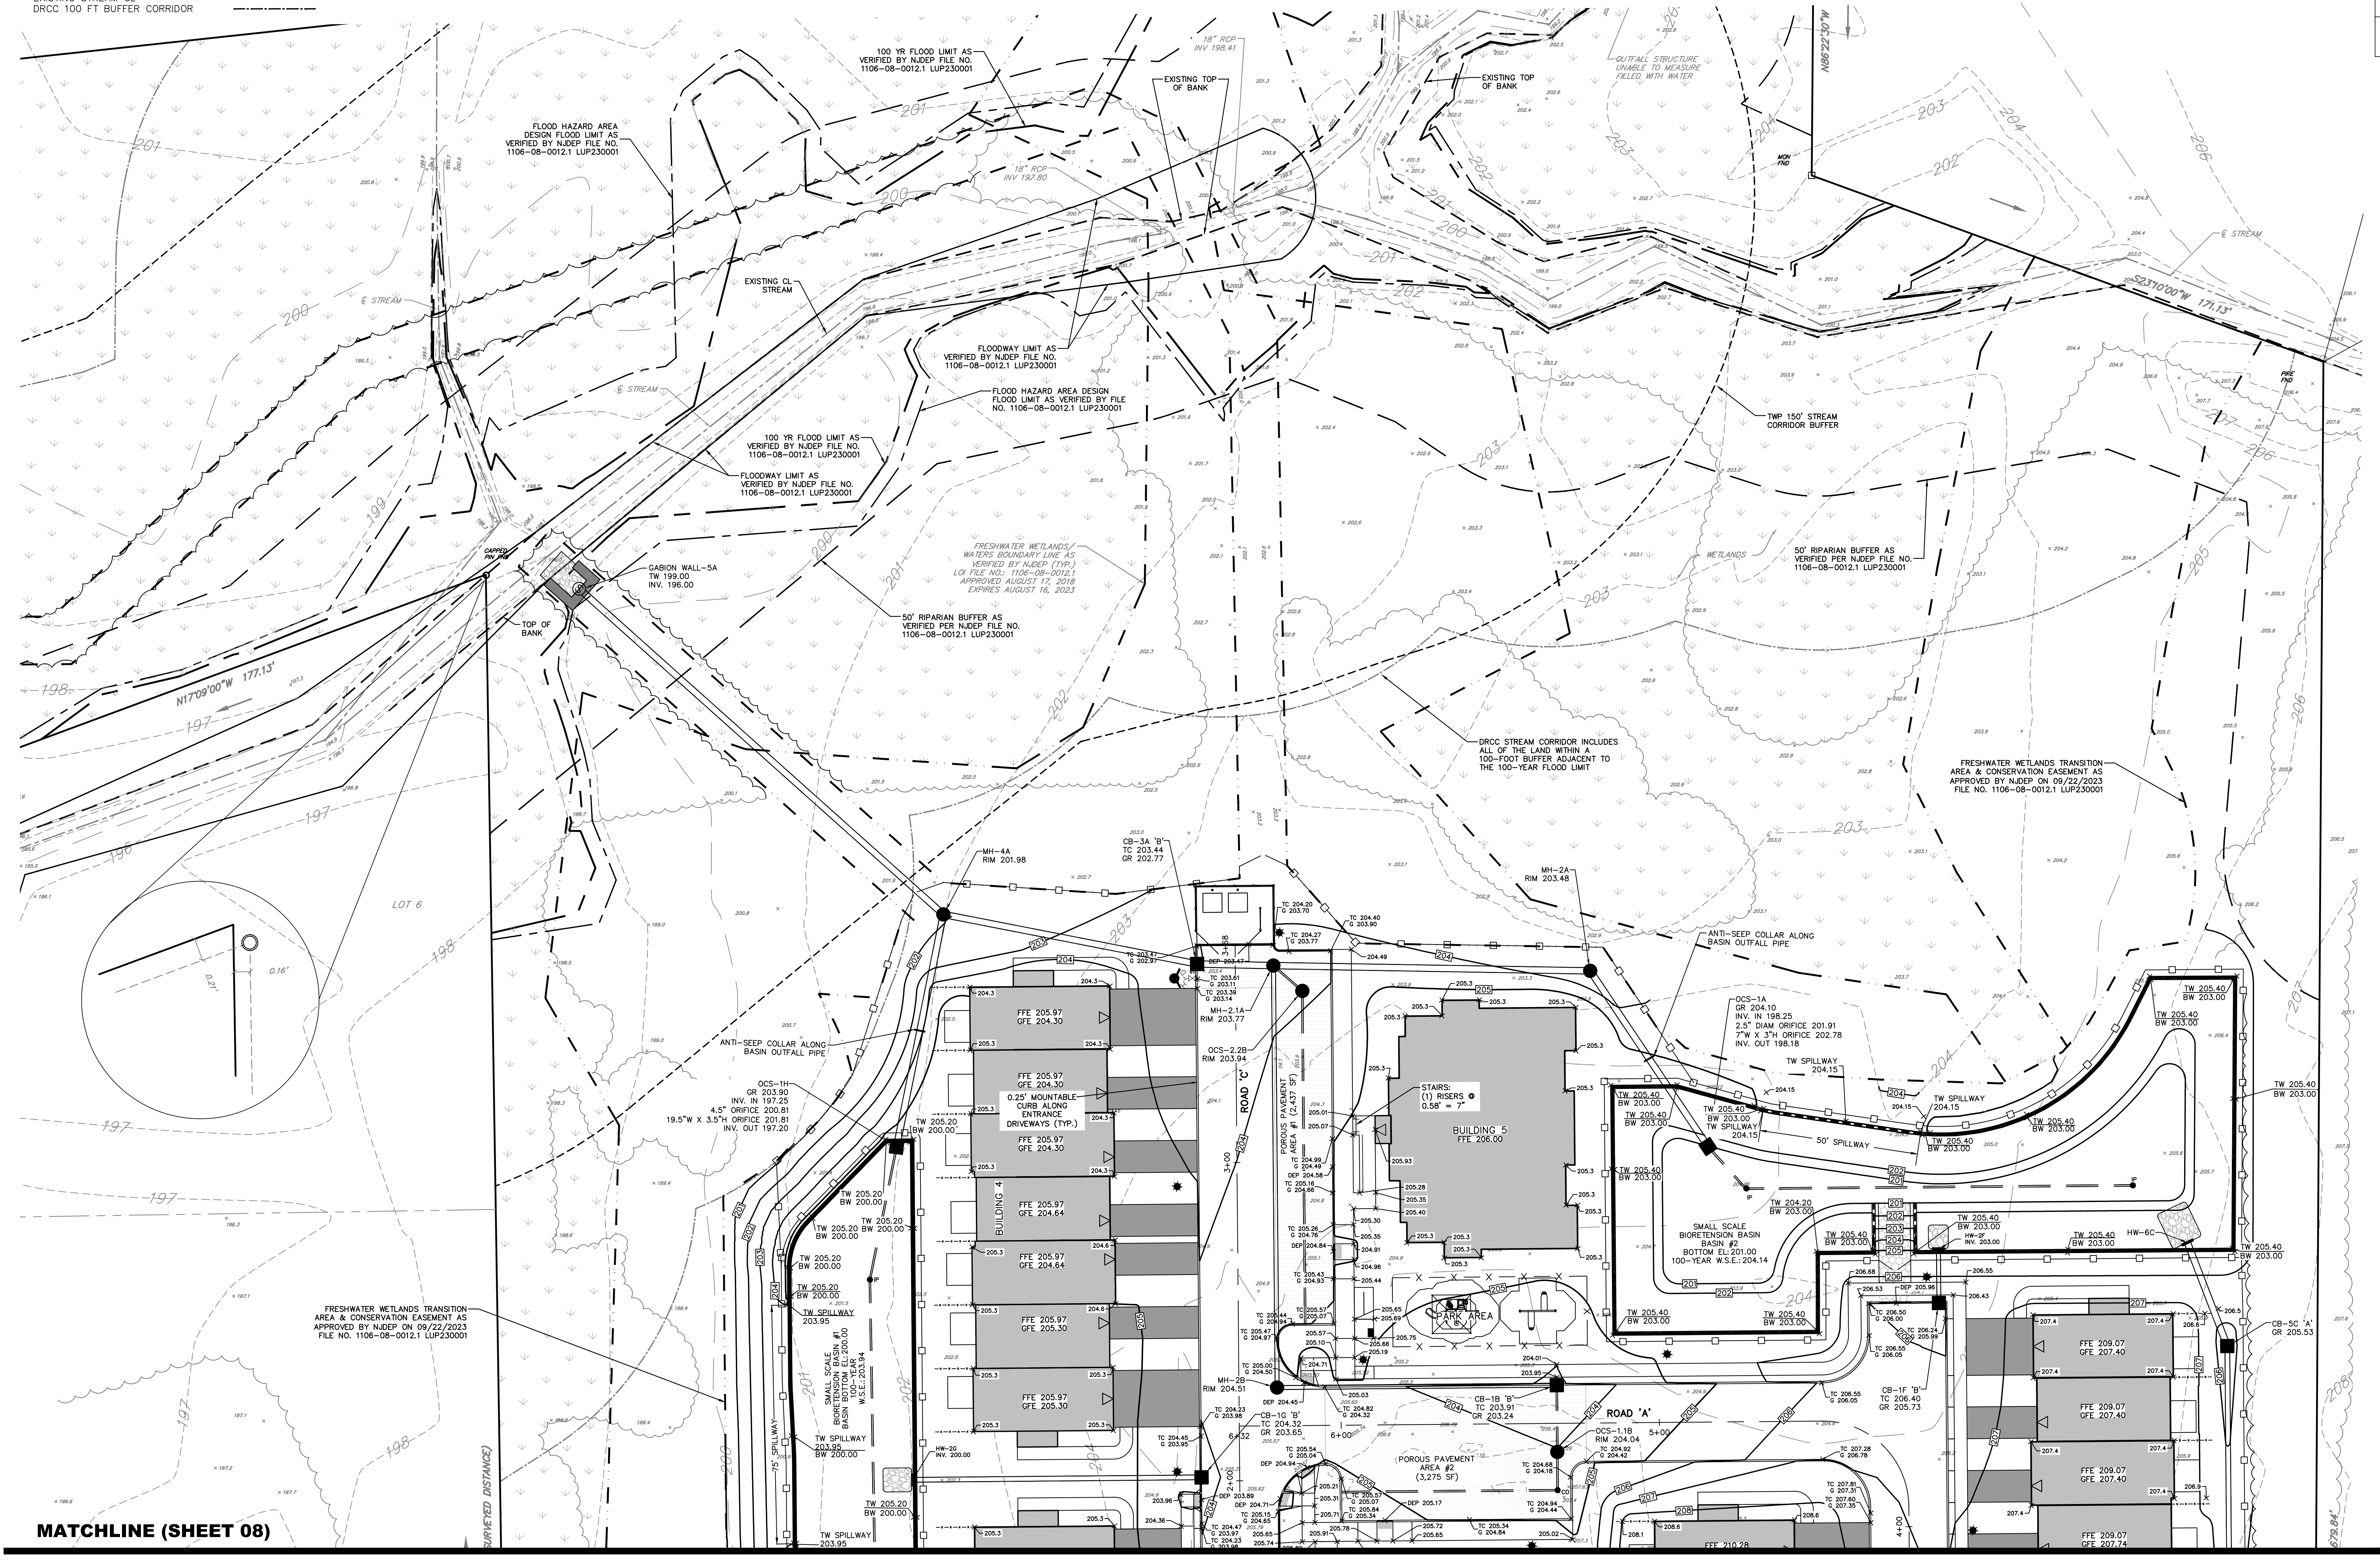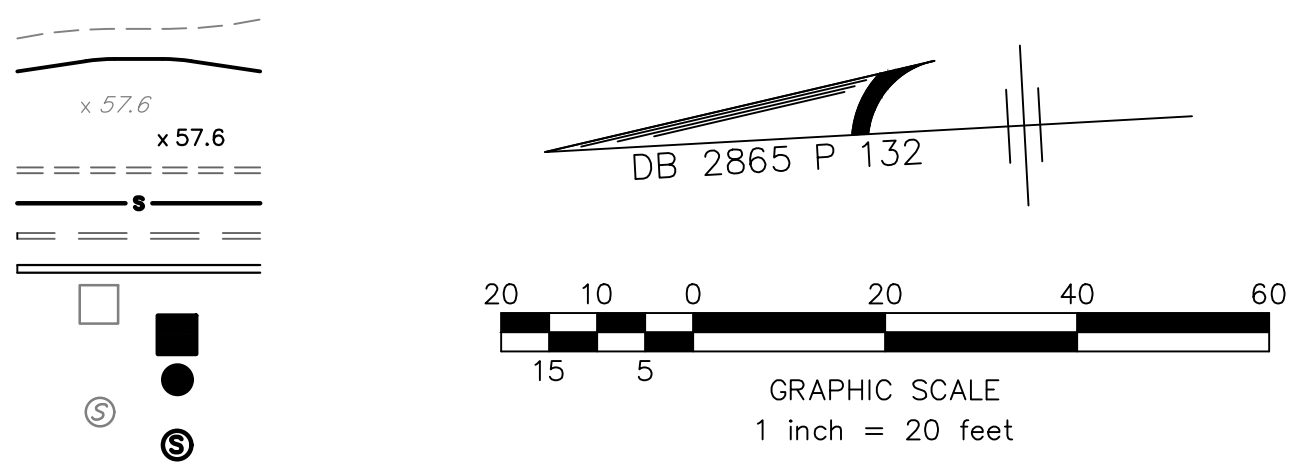

MATCHLINE (SHEET 08)

11/22/23	REVISED PER RESOLUTION COMPLIANCE	BHS	JMF
11/02/23	REVISED PER TOWNSHIP LETTER 10/20/23	BHS	JMF
09/25/23	GENERAL REVISIONS	AFS	JAB
09/21/23	REVISED PER NJDEP EMAIL 08/16/2023	MB	JAB
09/04/23	GENERAL REVISIONS	EMD	JAB
07/28/23	SWI CHANGES PER MSCD & DRCC	EMD	JAB
07/13/23	GENERAL REVISIONS	IAB	JMF
06/11/23	GENERAL REVISIONS	IAB	JMF
	DATE		DRAWN BY CHECKED BY

DRAWN BY:	JAB	CHECKED BY:	JMF	RELEASED BY:	
DATE:	08/31/23	HORIZONTAL SCALE:	1"=20'	VERTICAL SCALE:	N/A
PROJECT No.:	APR-2203				
DRAWING NAME:	Grading.dwg				

William J. Parkhill II, P.E.
Professional Engineer
NJ Lic. No. 024073980

PRELIMINARY/FINAL MAJOR SITE PLAN
HERITAGE AT HOPEWELL
BLOCK 78, LOT 17
2500 PENNINGTON ROAD
GRADING PLAN
SITUATED IN
HOPEWELL TOWNSHIP, MERCER COUNTY, NEW JERSEY

MidAtlantic
Engineering & Planning, Inc.
20089 Ridge Road, Suite 200
Mount Laurel, NJ 08054
609-919-4400

Sheet Number
7 OF 24

MATCHLINE (SHEET 07)

FRESHWATER WETLANDS TRANSITION
AREA & CONSERVATION EASEMENT AS
APPROVED BY NJDEP ON 09/22/2023
FILE NO. 1106-08-0012.1 LUP230001

DB 2865 P 132

S87°44'00"E 616.22' (SURVEYED DISTANCE)

100

199

200

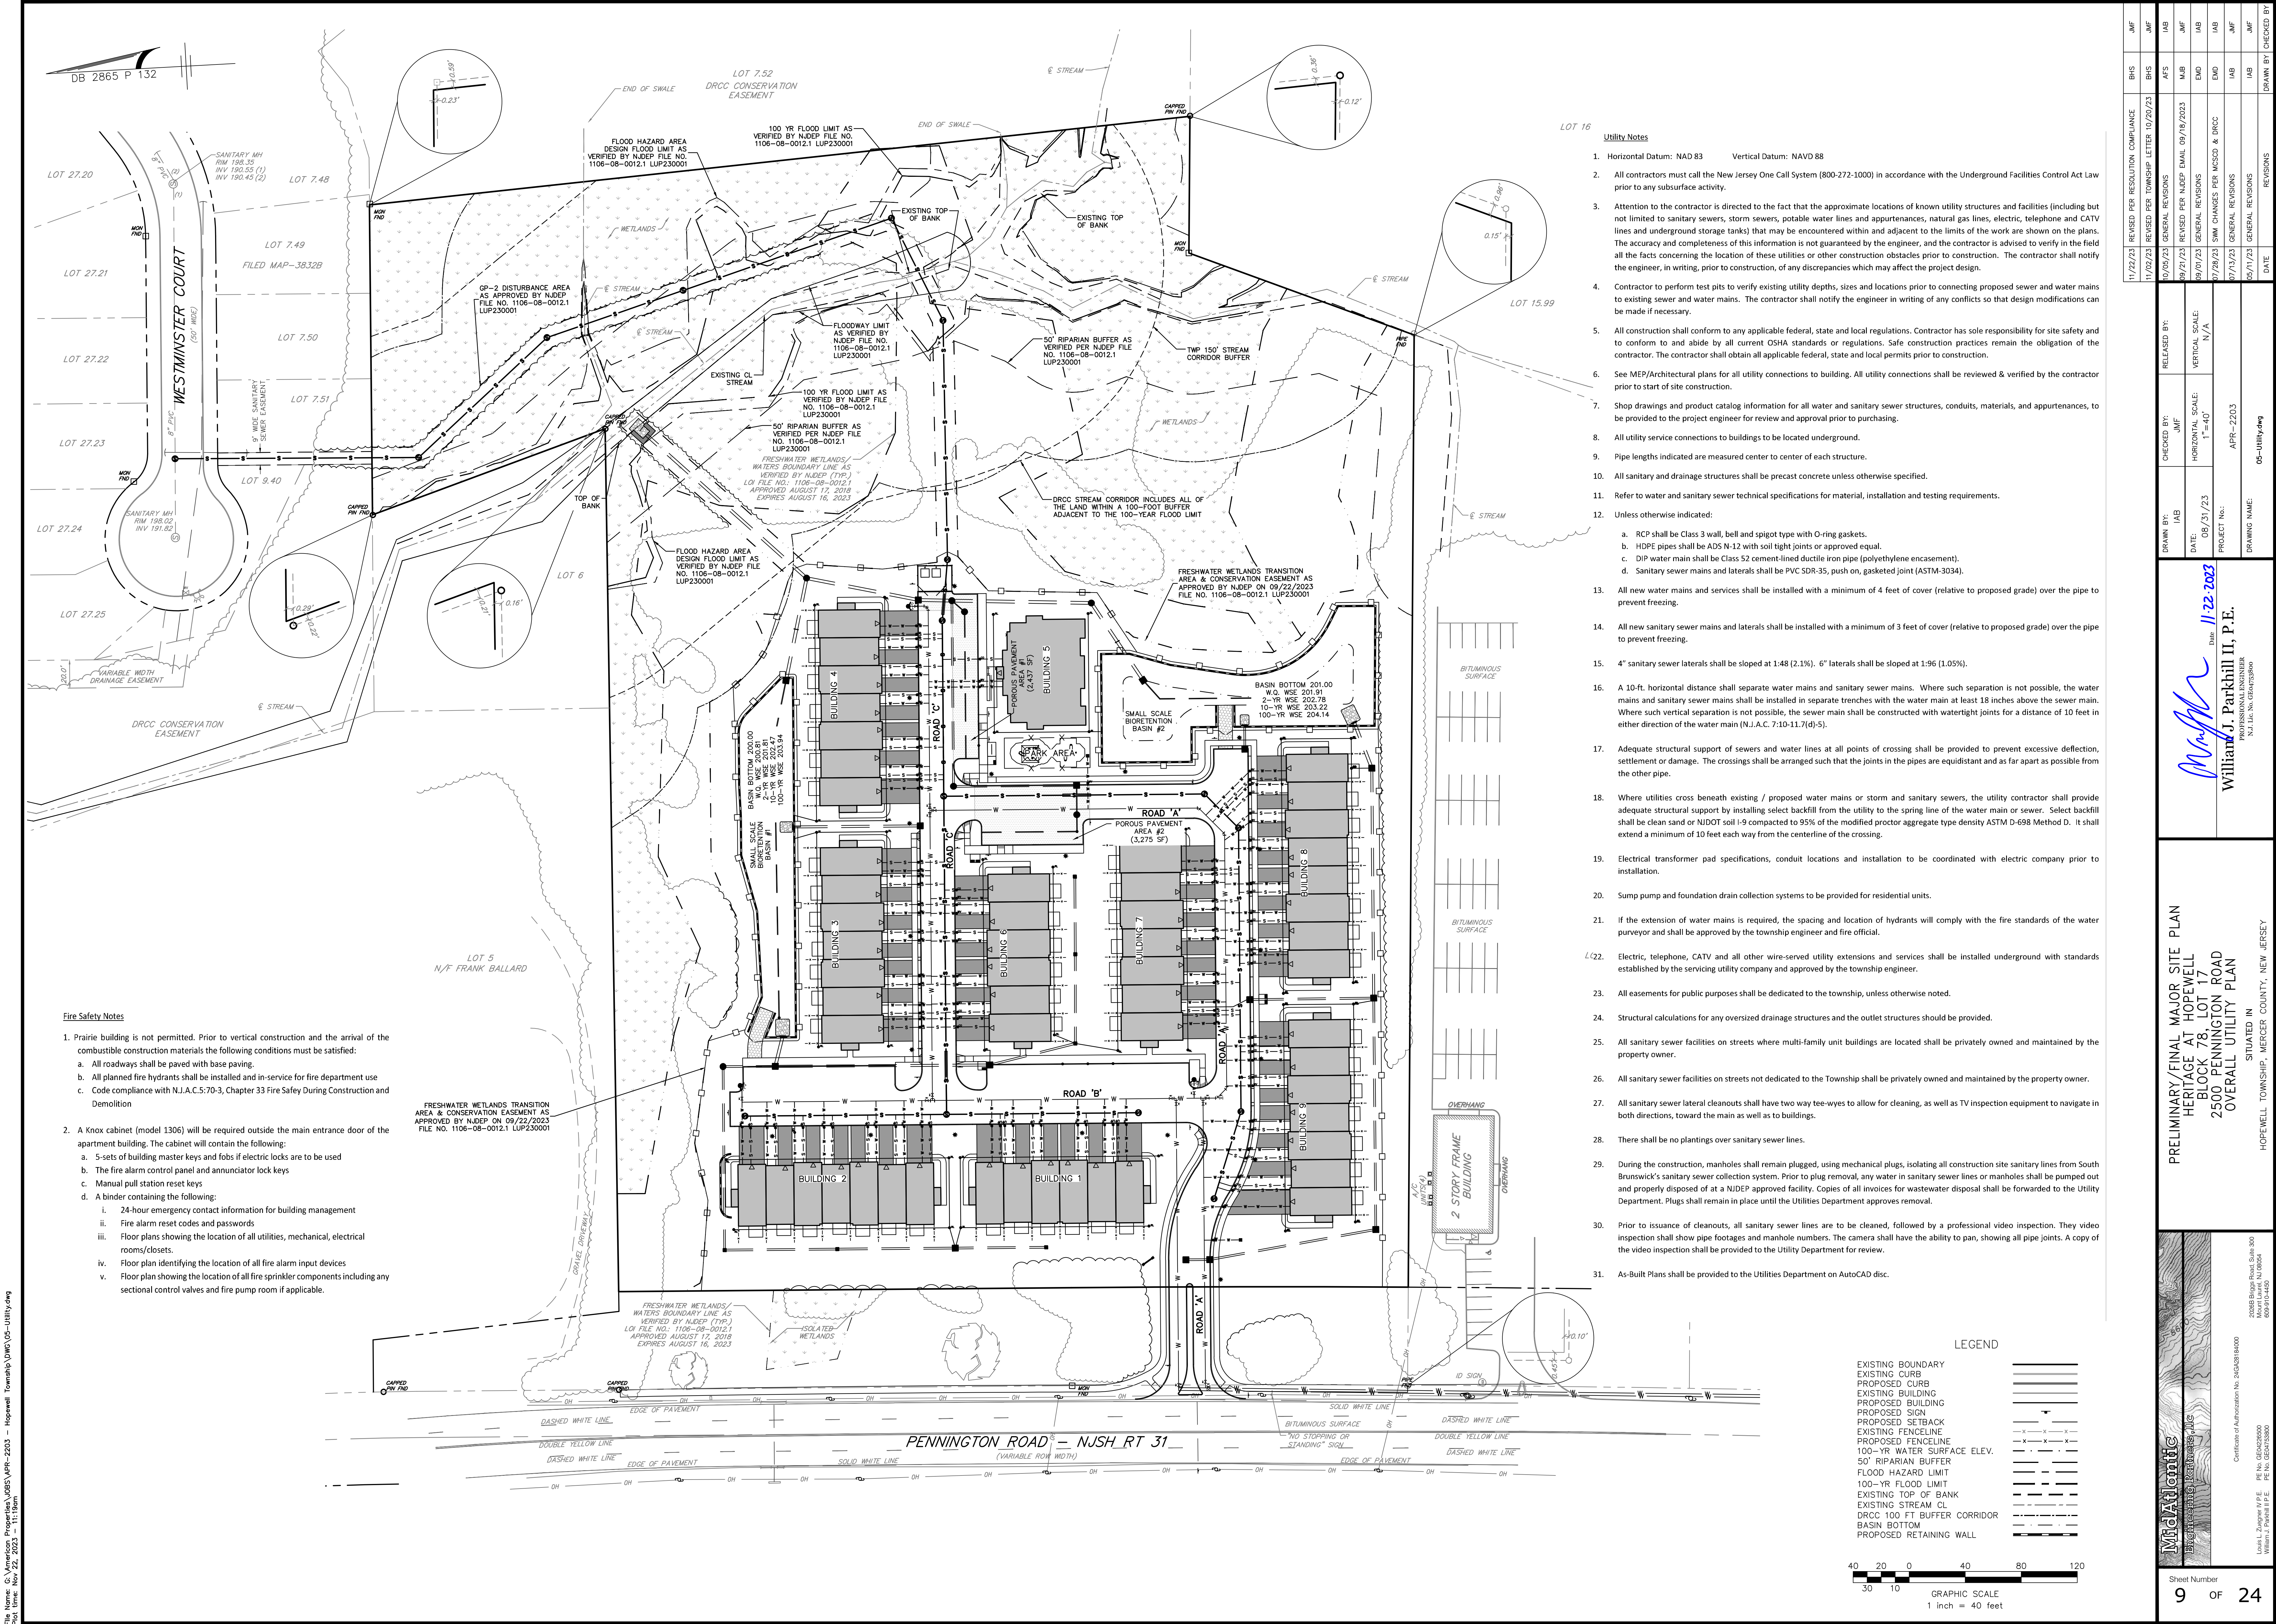

Fire Safety Notes


1. Prairie building is not permitted. Prior to vertical construction and the arrival of the combustible construction materials the following conditions must be satisfied:
 - a. All roadways shall be paved with base paving.
 - b. All planned fire hydrants shall be installed and in-service for fire department use
 - c. Code compliance with N.J.A.C.5:70-3, Chapter 33 Fire Safety During Construction and Demolition
2. A Knox cabinet (model 1306) will be required outside the main entrance door of the apartment building. The cabinet will contain the following:
 - a. 5-sets of building master keys and fobs if electric locks are to be used
 - b. The fire alarm control panel and annunciator lock keys
 - c. Manual pull station reset keys
 - d. A binder containing the following:
 - i. 24-hour emergency contact information for building management
 - ii. Fire alarm reset codes and passwords
 - iii. Floor plans showing the location of all utilities, mechanical, electrical rooms/closets.
 - iv. Floor plan identifying the location of all fire alarm input devices
 - v. Floor plan showing the location of all fire sprinkler components including any sectional control valves and fire pump room if applicable.

Utility Notes

1. Horizontal Datum: NAD 83 Vertical Datum: NAVD 88
2. All contractors must call the New Jersey One Call System (800-272-1000) in accordance with the Underground Facilities Control Act Law prior to any subsurface activity.
3. Attention to the contractor is directed to the fact that the approximate locations of known utility structures and facilities (including but not limited to sanitary sewers, storm sewers, potable water lines and appurtenances, natural gas lines, electric, telephone and CATV lines and underground storage tanks) that may be encountered within and adjacent to the limits of the work are shown on the plans. The accuracy and completeness of this information is not guaranteed by the engineer, and the contractor is advised to verify in the field all the facts concerning the location of these utilities or other construction obstacles prior to construction. The contractor shall notify the engineer, in writing, prior to construction, of any discrepancies which may affect the project design.
4. Contractor to perform test pits to verify existing utility depths, sizes and locations prior to connecting proposed sewer and water mains to existing sewer and water mains. The contractor shall notify the engineer in writing of any conflicts so that design modifications can be made if necessary.
5. All construction shall conform to any applicable federal, state and local regulations. Contractor has sole responsibility for site safety and to conform to and abide by all current OSHA standards or regulations. Safe construction practices remain the obligation of the contractor. The contractor shall obtain all applicable federal, state and local permits prior to construction.
6. See MEP/Architectural plans for all utility connections to building. All utility connections shall be reviewed & verified by the contractor prior to start of site construction.
7. Shop drawings and product catalog information for all water and sanitary sewer structures, conduits, materials, and appurtenances, to be provided to the project engineer for review and approval prior to purchasing.
8. All utility service connections to buildings to be located underground.
9. Pipe lengths indicated are measured center to center of each structure.
10. All sanitary and drainage structures shall be precast concrete unless otherwise specified.
11. Refer to water and sanitary sewer technical specifications for material, installation and testing requirements.
12. Unless otherwise indicated:
 - a. RCP shall be Class 3 wall, bell and spigot type with O-ring gaskets.
 - b. HDPE pipes shall be ADS N-12 with soil tight joints or approved equal.
 - c. DIP water main shall be Class 52 cement-lined ductile iron pipe (polyethylene encasement).
 - d. Sanitary sewer mains and laterals shall be PVC SDR-35, push on, gasketed joint (ASTM 3034).
13. All new water mains and services shall be installed with a minimum of 4 feet of cover (relative to proposed grade) over the pipe to prevent freezing.
14. All new sanitary sewer mains and laterals shall be installed with a minimum of 3 feet of cover (relative to proposed grade) over the pipe to prevent freezing.
15. 4" sanitary sewer laterals shall be sloped at 1:48 (2.1%). 6" laterals shall be sloped at 1:96 (1.05%).
16. A 10-ft. horizontal distance shall separate water mains and sanitary sewer mains. Where such separation is not possible, the water mains and sanitary sewer mains shall be installed in separate trenches with the water main at least 18 inches above the sewer main. Where such vertical separation is not possible, the sewer main shall be constructed with watertight joints for a distance of 10 feet in either direction of the water main (N.J.A.C. 7:10-11.7(d)-5).
17. Adequate structural support of sewers and water lines at all points of crossing shall be provided to prevent excessive deflection, settlement or damage. The crossings shall be arranged such that the joints in the pipes are equidistant and as far apart as possible from the other pipe.
18. Where utilities cross beneath existing / proposed water mains or storm and sanitary sewers, the utility contractor shall provide adequate structural support by installing select backfill from the utility to the spring line of the water main or sewer. Select backfill shall be clean sand or NDOT soil 1-9 compacted to 95% of the modified proctor aggregate type density ASTM D-698 Method D. It shall extend a minimum of 10 feet each way from the centerline of the crossing.
19. Electrical transformer pad specifications, conduit locations and installation to be coordinated with electric company prior to installation.
20. Sump pump and foundation drain collection systems to be provided for residential units.
21. If the extension of water mains is required, the spacing and location of hydrants will comply with the fire standards of the water purveyor and shall be approved by the township engineer and fire official.
22. Electric, telephone, CATV and all other wire-served utility extensions and services shall be installed underground with standards established by the servicing utility company and approved by the township engineer.
23. All easements for public purposes shall be dedicated to the township, unless otherwise noted.
24. Structural calculations for any oversized drainage structures and the outlet structures should be provided.
25. All sanitary sewer facilities on streets where multi-family unit buildings are located shall be privately owned and maintained by the property owner.
26. All sanitary sewer facilities on streets not dedicated to the Township shall be privately owned and maintained by the property owner.
27. All sanitary sewer lateral cleanouts shall have two way tee-wyes to allow for cleaning, as well as TV inspection equipment to navigate in both directions, toward the main as well as to buildings.
28. There shall be no plantings over sanitary sewer lines.
29. During the construction, manholes shall remain plugged, using mechanical plugs, isolating all construction site sanitary lines from South Brunswick's sanitary sewer collection system. Prior to plug removal, any water in sanitary sewer lines or manholes shall be pumped out and properly disposed of at a NIDEP approved facility. Copies of all invoices for wastewater disposal shall be forwarded to the Utility Department. Plugs shall remain in place until the Utilities Department approves removal.
30. Prior to issuance of cleanouts, all sanitary sewer lines are to be cleaned, followed by a professional video inspection. They video inspection shall show pipe footages and manhole numbers. The camera shall have the ability to pan, showing all pipe joints. A copy of the video inspection shall be provided to the Utility Department for review.
31. As-Built Plans shall be provided to the Utilities Department on AutoCAD disc.

LEGEND


EXISTING BOUNDARY	---
EXISTING CURB	---
PROPOSED CURB	---
EXISTING BUILDING	---
PROPOSED BUILDING	---
PROPOSED SIGN	---
PROPOSED SETBACK	---
EXISTING FENCELINE	---
PROPOSED FENCELINE	---
100-YR WATER SURFACE ELEV.	---
50' RIPARIAN BUFFER	---
FLOOD HAZARD LIMIT	---
100-YR FLOOD LIMIT	---
EXISTING TOP OF BANK	---
EXISTING STREAM CL	---
DRCC 100 FT BUFFER CORRIDOR	---
BASIN BOTTOM	---
PROPOSED RETAINING WALL	---

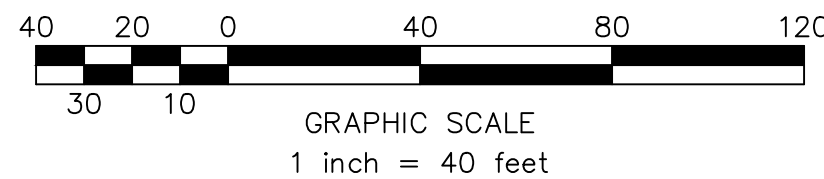

PRELIMINARY/FINAL MAJOR SITE PLAN
HERITAGE AT HOPEWELL
BLOCK 78, LOT 17
2500 PENNINGTON ROAD
OVERALL UTILITY PLAN

MidAtlantic
ENGINEERING & DESIGN, INC.
20098 Biggs Road, Suite 300
Mount Laurel, NJ 08054
(856) 982-4400
Certificate of Authorization No. 24C408184000
Louis L. Ziegenfuss, P.E.
William J. Parkhill II, P.E.
P.E. No. 0654226000
P.E. No. 0654226000

DRAWN BY:	IAB	CHECKED BY:	JMF	RELEASED BY:		11/22/23	REVISED PER TOWNSHIP LETTER 10/22/23	BHS	JMF
DATE:	09/31/23	HORIZONTAL SCALE:	1"=40'	VERTICAL SCALE:	N/A	09/09/23	GENERAL REVISIONS	END	IAB
PROJECT NO.:						07/28/23	SWM CHANGES PER MSCO & DRCC	END	IAB
DRAWING NAME:						07/13/23	GENERAL REVISIONS	IAB	JMF
						05/11/23	GENERAL REVISIONS	IAB	JMF
							REVISIONS		
						DATE			
		</							

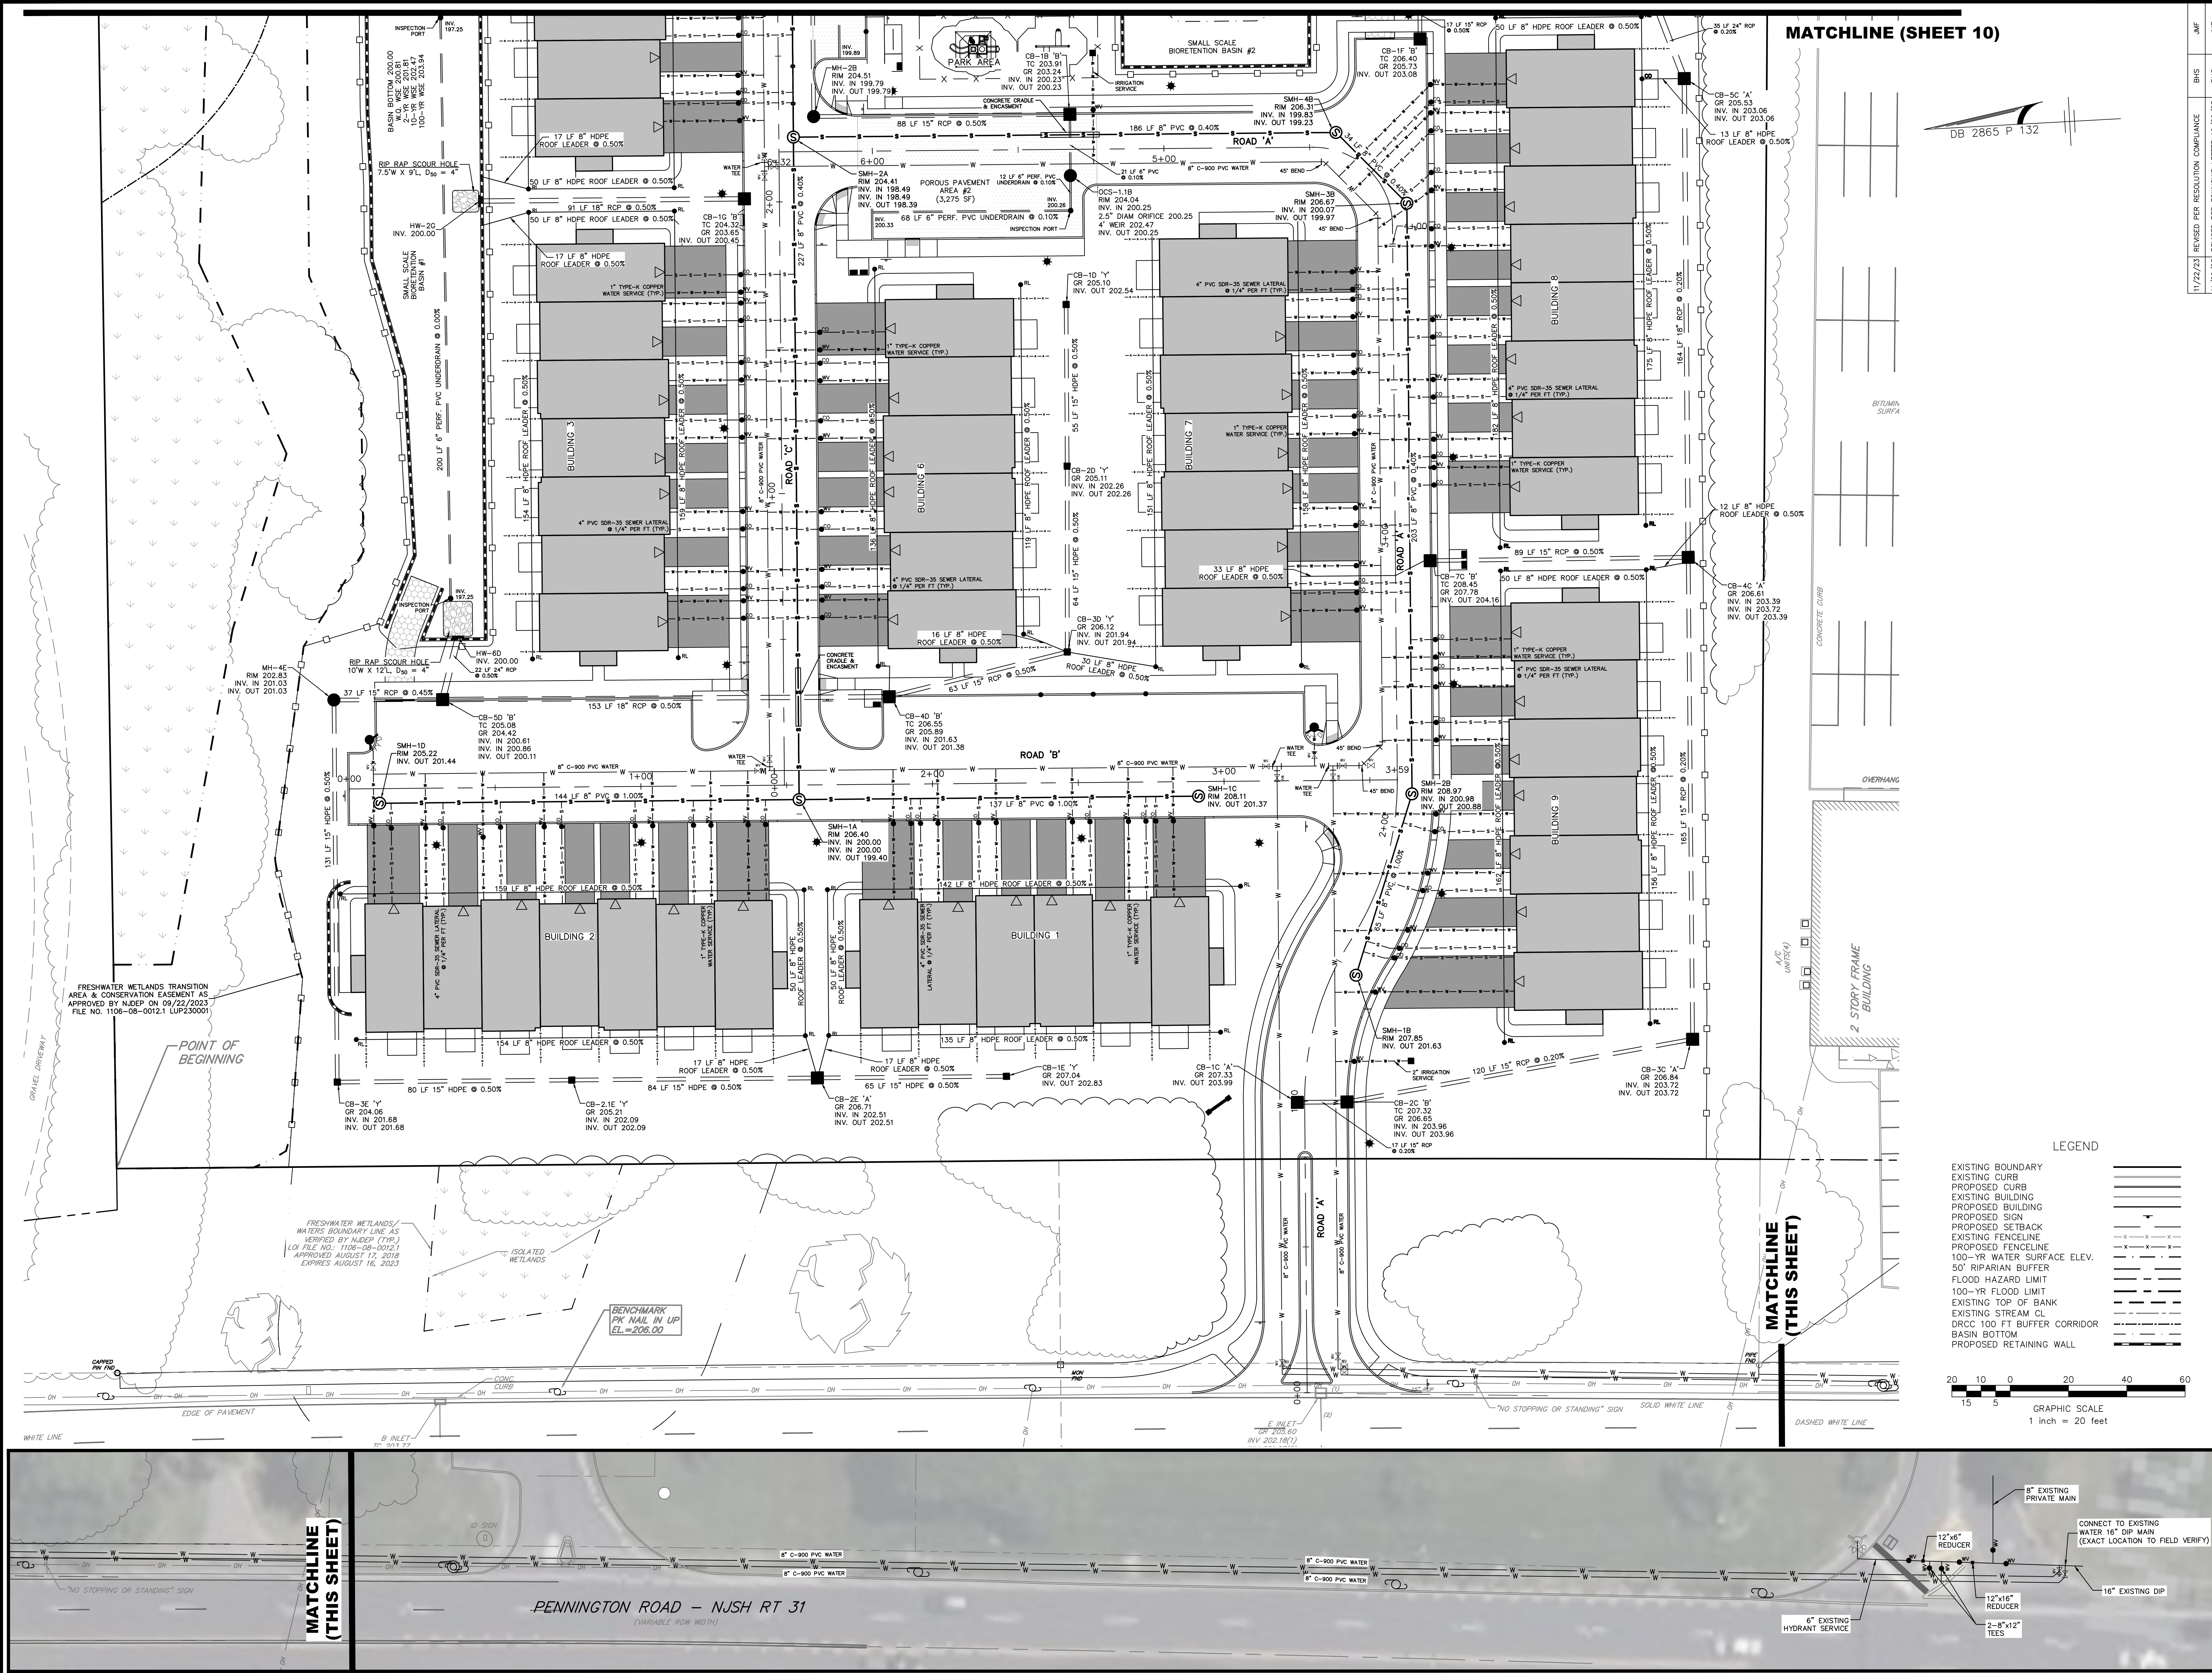


MATCHLINE (SHEET 10)

DB 2865 P 132

LEGEND

- EXISTING BOUNDARY
- EXISTING CURB
- PROPOSED CURB
- EXISTING BUILDING
- PROPOSED BUILDING
- PROPOSED SIGN
- PROPOSED SETBACK
- EXISTING FENCELINE
- PROPOSED FENCELINE
- 100-YR WATER SURFACE ELEV.
- 50' RIPARIAN BUFFER
- FLOOD HAZARD LIMIT
- 100-YR FLOOD LIMIT
- EXISTING TOP OF BANK
- EXISTING STREAM CL
- DRCC 100 FT BUFFER CORRIDOR
- BASIN BOTTOM
- PROPOSED RETAINING WALL

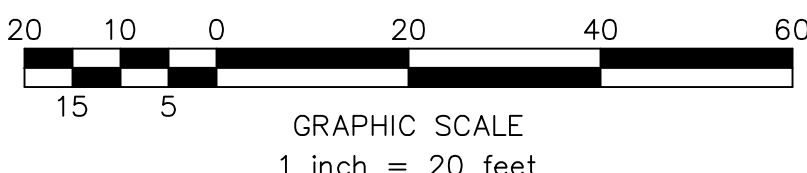

1/22/23		REVISED PER RESOLUTION COMPLIANCE		BHS	JMF
0/03/23		GENERAL REVISIONS		BHS	JMF
09/21/23		REVISED PER NADP EMAIL 08/16/2023		AFS	JAB
09/01/23		GENERAL REVISIONS		EMD	JAB
07/28/23		SWI CHANGES PER MDCSD & DRCC		EMD	JAB
07/13/23		GENERAL REVISIONS		IAB	JMF
06/11/23		GENERAL REVISIONS		IAB	JMF
DATE		REVISIONS		DRAWN BY: CHECKED BY:	

DRAWN BY:	JAB	CHECKED BY:	JMF	RELEASED BY:	JMF
DATE:	08/23/23	HORIZONTAL SCALE:	1"=20'	VERTICAL SCALE:	N/A
PROJECT No.:	APR-2203	DATE: 11-22-2023			
DRAWING NAME:	05-UTILITY.dwg	PROJECT: PRELIMINARY/FINAL MAJOR SITE PLAN HERITAGE AT HOPEWELL BLOCK 78, LOT 17 2500 PENNINGTON ROAD UTILITY PLAN			
SITUATED IN HOPEWELL TOWNSHIP, MERCER COUNTY, NEW JERSEY					

William J. Parkhill II, P.E.

Professional Engineer
No. 144, No. 024673800

MidAtlantic

Engineering & Construction, Inc.


20098 Ridge Road, Suite 300
Mount Laurel, NJ 08054
609-919-4400

Certificate of Authorization No. 240408184000

PE No. 0634220000
Professional Engineer
William J. Parkhill II, P.E.

Sheet Number

11 OF 24

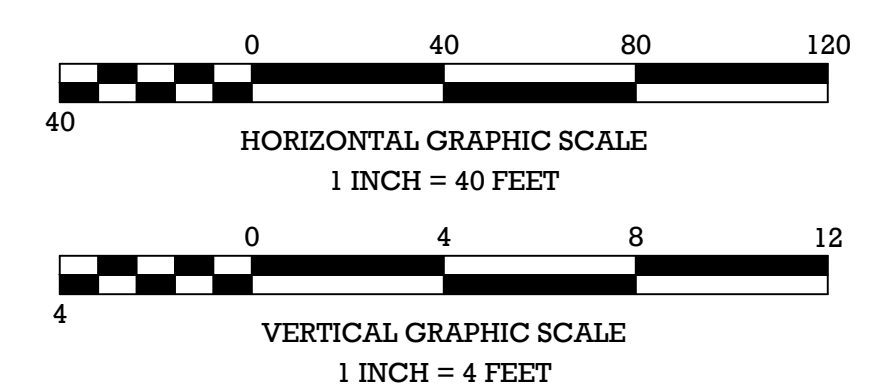
[illegible]

File Name: C:\Users\jparkhill\OneDrive\Documents\2023 - Hopewell Township\DWG\08-16d - one schedule.dwg
Plot Date: 08/21/2023 11:12:29am


- Planting Notes**
- The contractor shall furnish and plant all plants shown on the drawings, as specified, and in quantities indicated on the plant list.
 - All plants shall be nursery grown.
 - All plants shall be in accordance with the "American Standard for Nursery Stock", latest edition.
 - All plants shall be hardy under climatic conditions similar to those in the locality of the project.
 - All plants shall be typical of their species or variety and shall have a normal habit of growth. They shall be sound, healthy and vigorous, well branched and densely foliated when in leaf. They shall be free of disease and insect pests, eggs or larvae. They shall have healthy, well developed root systems.
 - Substitutions: When plants of a specified kind or size are not available within a reasonable distance, substitutions may be made upon request by the contractor, if approved by the owner or his representative.
 - Measurement: Dimensions of trees and shrubs shall conform to the "American Standard for Nursery Stock", latest edition.
 - Size: All plants shall conform to the measurements specified on the plant list, unless authorized in writing by the owner or his representative.
 - Balled and burlapped plants shall be dug with firm natural balls of earth, of diameter and depth to include most of the fibrous roots. Container grown stock shall have been grown in a container long enough for the root system to have developed sufficiently to hold its soil together firm and whole. No plants shall be loose in the container.
 - Root balls of all plants shall be adequately protected at all times from the sun and drying winds or frost.
 - Owner or his representative shall be notified prior to beginning planting operations.
 - Plants with broken root balls or excessive damage to the crown shall be replaced prior to planting.
 - All trees shall be staked and guyed according to the details on the plans. In parking lot areas and planting areas adjacent to walkways vertical tree stakes shall be used in accordance with standard nursery practice.
 - All trees shall be wrapped immediately after they are planted. Approved tree wrap shall be installed according to the details on the plans.
 - Each tree and shrub shall be pruned in accordance with the ANSI standards to preserve the natural character of the plant. All dead wood or suckers and all broken or badly bruised branches shall be removed. Cuts over 1" (one inch) in diameter shall be painted with an approved tree paint.
 - Mulch: Immediately after planting operations are completed all trees and shrub planting pits shall be covered with a four-inch (4 inch) layer of licorice root or other material approved by the owner or his representative. The limit of this mulch for deciduous trees and single evergreen trees shall be the area of the pit; for evergreen tree clusters, a mulch bed shall be created.
 - Trees in leaf when planted shall be treated with anti-desiccant such as Wilt-Proof.
 - Planting soil of 50% top soil and 50% peat moss shall be mixed with existing soil at a rate of 1/3 planting soil and 2/3 existing soil.
 - Newly installed plant material shall be watered at the time of installation. Regular watering shall be provided to ensure the establishment growth and survival of plants.
 - Guarantee: All plant material shall be guaranteed by the contractor for twenty-four (24) months from the date of final approval by the township, except as otherwise stated in the township ordinance. The owner shall be responsible for maintenance unless otherwise agreed with contractor. It shall be the contractor's responsibility to monitor the project during the guarantee and notify the owner if problems develop with the plant material. Any material that is 25% dead or more shall be considered dead and must be replaced at no charge. A tree shall be considered dead when the main leader has died back, or there is 25% of the crown dead.
 - All planting shall be at the locations indicated on the drawings. The contractor shall be responsible for planting at the correct grades, alignment, and to the indicated layout of planting beds.
 - All planting beds should be free and clear of weeds prior to installation of mulch.
 - All deciduous trees to be incorporated into planting bed (mulch) or have 2" radius mulch ring.
 - Irrigation to be provided for the proposed development by a certified irrigation designer. The system is to be a design-built system and specifications shall be provided to the board professionals for review prior to installation.
 - All ground vegetation within a sight triangle cannot exceed a height of 30" and all trees within a sight triangle must be limbed to a height of at least 7'.
 - All trees over roadways shall be trimmed to a minimum height of 12' over the roadway grade to ensure proper clearance for emergency vehicle access.
 - All areas where natural vegetation and/or specimen trees are to remain shall be protected by the erection of fencing, and no disturbance shall occur prior to inspection by the township engineer and the issuance of written authorization to proceed with construction. These protective measures shall not be altered or removed without the approval of the township engineer.
 - All underground sprinkler lines must be installed out of the township right-of-way.
 - Disturbed areas for utilities including storm and sanitary facilities associated with General Permit 2 and 11 should be revegetated with seed mix ERMXX-122. The seed mix should not include any non-native or invasive species, such as deer-tongue, black-eyed Susan, purple conflower, etc.
 - Seed mix ERMXX-900 to be applied within the two bioretention basins which include native and non-invasive species
 - The planting area shall not be mowed or maintained and will be allowed to revert to a natural condition.
 - Seed mixtures and sod types are subject to the approval of the Township Engineer.
 - All areas within the limits of disturbance not mulched for planting shall be seeded with grass.
 - Planting requirements shall conform to Sections 17-89.1.g and i of the Township Ordinance.

PLANT SCHEDULE

CODE	QTY	BOTANICAL NAME	COMMON NAME	SIZE	CONTAINER	REMARKS
BIORETENTION BASIN PLANTINGS						
ARS	22	ACER RUBRUM	RED MAPLE	2-21/2" CAL.	B&B	10-12' HT., TREE FORM
BN	10	BETULA NIGRA	RIVER BIRCH	2-21/2" CAL.	B&B	
LC	79	LOBELIA CARDINALIS 'COMPLIMENT RED'	CARDINAL FLOWER	4"	POT	ZONE 4
PVDB	116	PANICUM VIRGATUM 'DALLAS BLUES' TM	DALLAS BLUES SWITCH GRASS	1 CAL.	POT	
QB	8	QUERCUS BICOLOR	SWAMP WHITE OAK	2-21/2" CAL.	B&B	6-8' HT., SINGLE TRUNK
DECIDUOUS SHRUBS						
CS	13	CORNUS SERICEA	RED TWIG DOGWOOD	24-30"	B&B	
IV	79	ILEX VERTICILLATA 'SPARKLEBERRY'	WINTERBERRY HOLLY	18-24" HT.	B&B	15-18" SPREAD
EVERGREEN SHRUBS						
IGL	4	ILEX GLABRA	INKBERRY HOLLY	30-36"	B&B	NATIVE PLANT SPECIES
IWR	4	ILEX VERTICILLATA 'WINTER RED'	WINTER RED HOLLY	30-36"	B&B	
RCER	2	RHODODENDRON CATAPAWBIENSE 'ENGLISH ROSEUM'	ENGLISH ROSEUM RHODODENDRON	24-30" HT.	B&B	24-30" SPREAD
EVERGREEN TREES						
IO	30	ILEX OPACA	AMERICAN HOLLY	7-8" HT.	B&B	NATIVE PLANT SPECIES
IDL	6	ILEX X AQUIPERNYI 'DRAGON LADY' TM	DRAGON LADY HOLLY	6-7" HT.	B&B	MATURE HT. OF 10-15'
JCP	2	JUNIPERUS CHINENSIS 'SPARTAN'	SPARTAN JUNIPER	5-8" HT.	B&B	NARROW GROWER 4-5' WIDE
JV	28	JUNIPERUS VIRGINIANA	EASTERN RED CEDAR	6-7" HT.	B&B	NATIVE PLANT SPECIES, DEER RESISTANT
PR	9	PINUS RIGIDA	PITCH PINE	7-8" HT.	B&B	
FLOWERING SHRUBS						
CA	61	CLETHRA ALNIFOLIA	SUMMERSWEET CLETHRA	15-18"	2 GAL.	NATIVE PLANT SPECIES- ZONE 4
HMTS	6	HYDRANGEA MACROPHYLLA 'TWIST-N-SHOUT'	TWIST-N-SHOUT HYDRANGEA	18-24" HT.	B&B	18-24" SPREAD
IVLH	68	ITEA VIRGINICA	VIRGINIA SWEETSPICE	24-30"	B&B	18-24" SPREAD
PFB	22	POTENTILLA FRUTICOSA 'PINK BEAUTY'	PINK BEAUTY POTENTILLA	18-24" HT.	B&B	
RV	38	RHODODENDRON VISCOSUM	SWAMP AZALEA	18-24" HT.	2 GAL.	NATIVE PLANT SPECIES
VD	48	VIBURNUM DENTATUM	ARROWWOOD VIBURNUM	18-24" HT.	B&B	NATIVE PLANT SPECIES
VDAB	22	VIBURNUM DILATATUM 'ASIAN BEAUTY'	ASIAN BEAUTY VIBURNUM	18-24" HT.	B&B	
VPDF	7	VIBURNUM PLICATUM TOMENTOSUM	DOUBLEFILE VIBURNUM	24-30" HT.	B&B	18-24" SPREAD
WF	9	WEIGELA FLORIDA	WEIGELA	18-24" HT.	B&B	
DECIDUOUS TREES						
APS	12	ACER PLATANOIDES 'SUMMERSHADE'	SUMMERSHADE NORWAY MAPLE	31/2-4" CAL.	B&B	10-12' HT., SINGLE TRUNK
AR	2	ACER RUBRUM 'OCTOBER GLORY' TM	OCTOBER GLORY MAPLE	2-21/2" CAL.	B&B	SINGLE TRUNK
ASA	3	ACER SACCHARINUM	SILVER MAPLE	2-21/2" CAL.	B&B	12-14' HT., SINGLE TRUNK
AC2	17	AMELANCHIER CANADENSIS	CANADIAN SERVICEBERRY	31/2-4" CAL.	B&B	
ACRH	14	AMELANCHIER CANADENSIS 'ROBIN HILL'	CANADIAN SERVICEBERRY	31/2-4" CAL.	B&B	SINGLE STEM
CA2	5	CARPINUS CAROLINIANA	AMERICAN HORNBEAM	2-21/2" CAL.	B&B	8-10' HT., SINGLE TRUNK, FAC
CA3	10	CARPINUS CAROLINIANA	AMERICAN HORNBEAM	2-21/2" CAL.	B&B	TREE FORM
CC4	19	CERCIS CANADENSIS	EASTERN REDBUD	31/2-4" CAL.	B&B	PPR APPROVED SMALL TREE
GBPS	13	GINKGO BILOBA 'PRINCETON SENTRY'	PRINCETON SENTRY GINKGO	31/2-4" CAL.	B&B	
LQS	5	LIQUIDAMBAR STYRACIFLUA	AMERICAN SWEET GUM	31/2-4" CAL.	B&B	
NS	8	NYSSA SYLVATICA	SOUR GUM	2-21/2" CAL.	B&B	NATIVE PLANT SPECIES
PO	6	PLATANUS OCCIDENTALIS	AMERICAN Sycamore	31/2-4" CAL.	B&B	8-10' HT., SINGLE TRUNK
QC	16	QUERCUS COCCINEA	SCARLET OAK	2-21/2" CAL.	B&B	8-10' HT., SINGLE TRUNK
QP3	7	QUERCUS PALUSTRIS	PIN OAK	31/2-4" CAL.	B&B	7-8' HT., SINGLE TRUNK
OPH	10	QUERCUS PHELLOS	WILLOW OAK	31/2-4" CAL.	B&B	8-10' HT., SINGLE TRUNK
SJR	3	SOPHORA JAPONICA 'REGENT'	JAPANESE PAGODA TREE	31/2-4" CAL.	B&B	
FLOWERING TREES						
AC	9	AMELANCHIER CANADENSIS	SHADBLow	31/2-4" CAL.	B&B	NATIVE PLANT SPECIES, SINGLE STEM
CV	15	CHIONANTHUS VIRGINICUS	WHITE FRINGETREE	31/2-4" CAL.	B&B	
CF	15	CORNUS FLORIDA	FLOWERING DOGWOOD	31/2-4" CAL.	B&B	NATURE HT. OF 25', SINGLE STEM
CFR	10	CORNUS FLORIDA 'RAINBOW'	RAINBOW FLOWERING DOGWOOD	31/2-4" CAL.	B&B	SINGLE TRUNK
CXL	5	CRATAEGUS X LAVALLEI	HAWTHORN	31/2-4" CAL.	B&B	
MV	14	MAGNOLIA VIRGINIANA	SWEET BAY	31/2-4" CAL.	B&B	NATIVE PLANT SPECIES
BIORETENTION BASIN PLANTS						
DF	66	DASIPHORA FRUTICOSA	SHRUBBY CINQUEFOIL	18-24" HT.	B&B	NATIVE PLANT SPECIES
JTR	29	JUNCUS TENUIS	PATH RUSH	2 GAL.	POT	

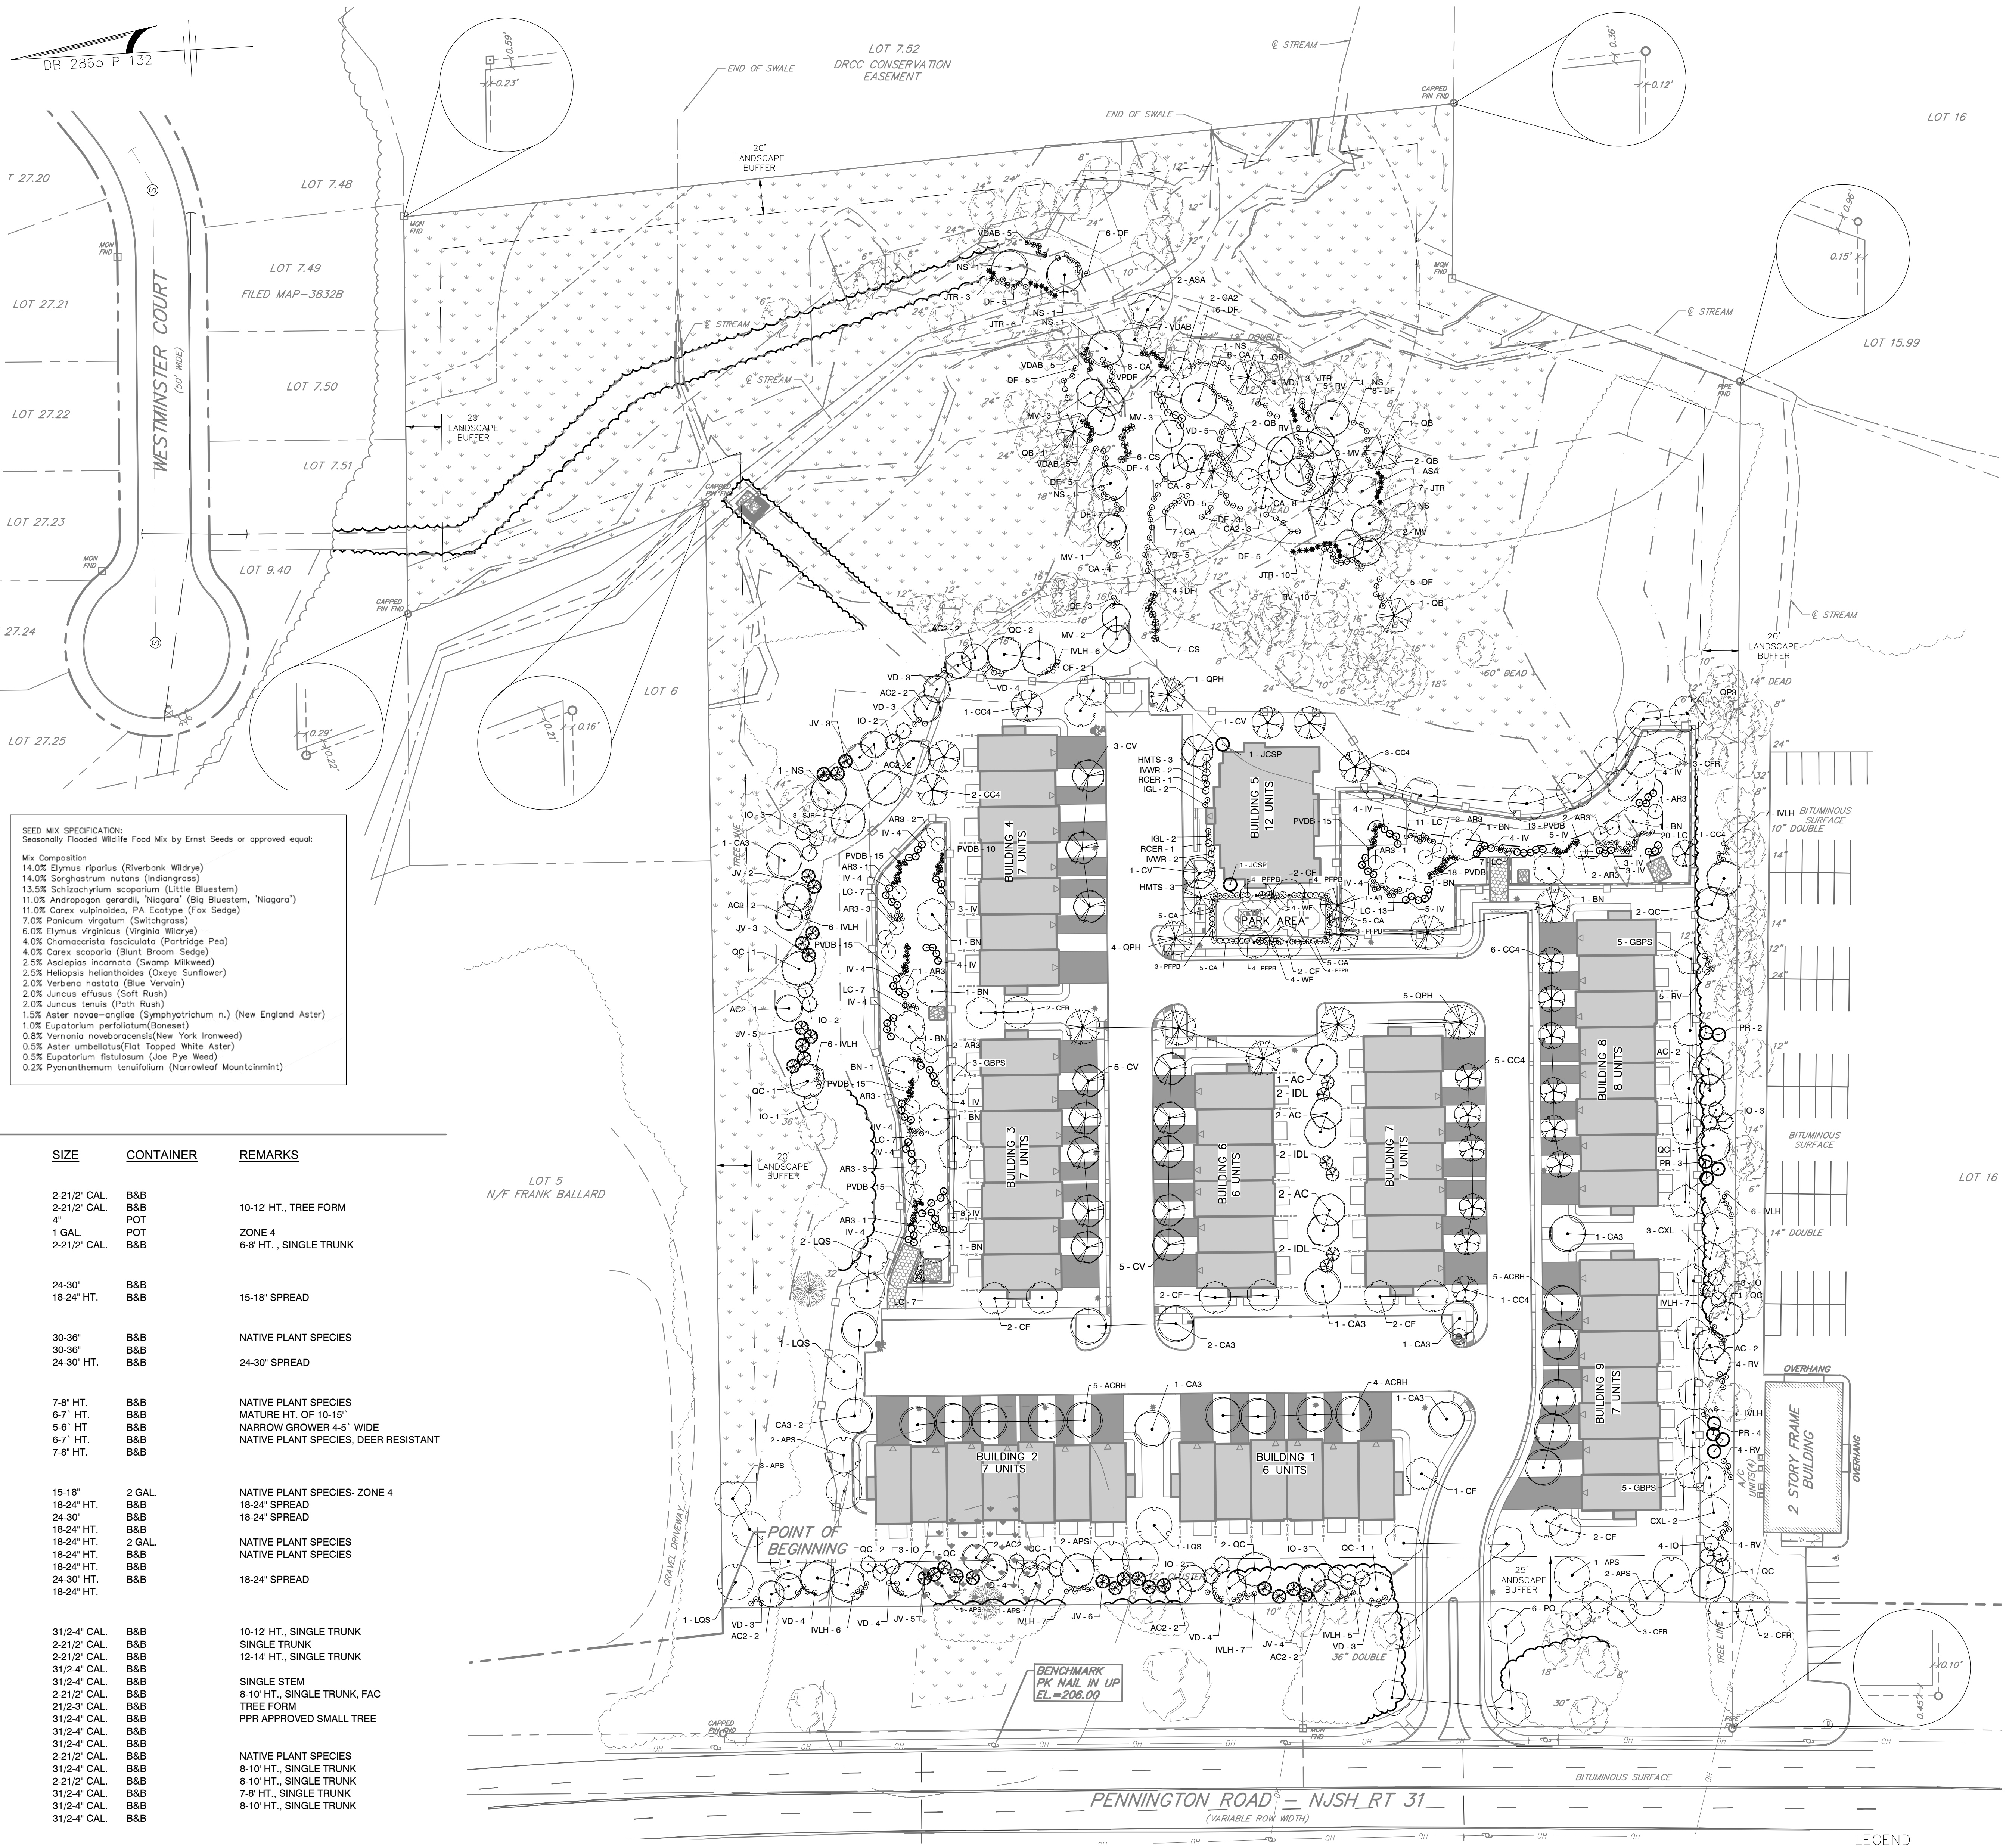

- LEGEND**
- EXISTING BOUNDARY
 - EXISTING CURB
 - PROPOSED CURB
 - EXISTING BUILDING
 - PROPOSED BUILDING
 - PROPOSED SIGN
 - PROPOSED SETBACK
 - EXISTING FENCELINE
 - PROPOSED FENCELINE
 - 100-YR WATER SURFACE ELEV.
 - Basin Bottom
 - PROPOSED RETAINING WALL

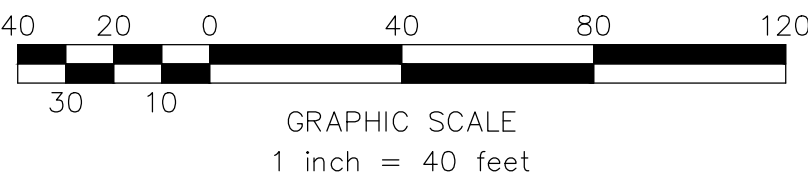


11/22/23	REVISED PER RESOLUTION COMPLIANCE	BHS	JMF
10/22/23	REVISED PER TOWNSHIP LETTER 10/20/23	BHS	JMF
09/05/23	GENERAL REVISIONS	AFS	IAB
09/05/23	GENERAL REVISIONS	END	IAB
07/28/23	SWM CHANGES PER MDCSD & DRCC	END	IAB
07/13/23	GENERAL REVISIONS	IAB	JMF
06/11/23	GENERAL REVISIONS	IAB	JMF
	REVISIONS		DRAWN BY: CHECKED BY:
	DATE		

William J. Parkhill II, P.E.
Date: 11-22-2023
Project No.: APR-2203
Drawing Name: 06-L&L - one schedule.dwg

PRELIMINARY/FINAL MAJOR SITE PLAN
HERITAGE AT HOPWELL
BLOCK 78, LOT 17
2500 PENNINGTON ROAD
LANDSCAPE & TREE REPLACEMENT PLAN
SITUATED IN
HOPEWELL TOWNSHIP, MERCER COUNTY, NEW JERSEY

20089 Biggs Road, Suite 300
Mount Laurel, NJ 08054
P.O. Box 650740
Tel: 856-981-4400
Fax: 856-981-4400
www.midatlantic.com

Sheet Number
14 OF 24

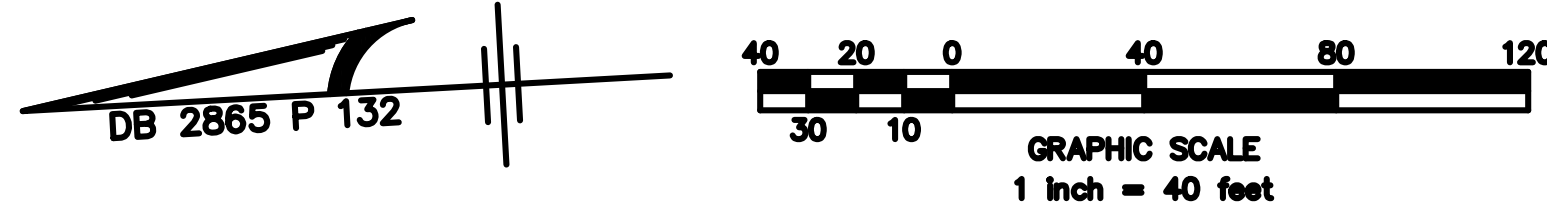

CALCULATION SUMMARY (INITIAL)							
LABEL	LLF	UNITS	AVG	MAX	MIN	AVG/MIN	MAX/MIN
PARKING AREAS							
PARKING - 8 SPACE	1.0	FC	0.89	1.8	0.3	2.97	6.00
PARKING - 11 SPACE	1.0	FC	0.46	1.5	0.2	2.30	7.50
PARKING - 12 SPACE	1.0	FC	0.36	0.6	0.2	1.80	3.00
PARKING - 16 SPACE	1.0	FC	0.28	0.5	0.2	1.40	2.50
ROADWAYS							
ROADWAY	1.0	FC	0.87	2.2	0.2	4.35	11.00
ROADWAY WITHIN RTE. 31 ROW	1.0	FC	0.29	1.4	0	N/A	N/A

CALCULATION SUMMARY (MAINTAINED)							
LABEL	LLF	UNITS	AVG	MAX	MIN	AVG/MIN	MAX/MIN
PARKING AREAS							
PARKING - 8 SPACE	0.9	FC	0.80	1.7	0.2	4.00	8.50
PARKING - 11 SPACE	0.9	FC	0.42	1.4	0.2	2.10	7.00
PARKING - 12 SPACE	0.9	FC	0.32	0.5	0.2	1.60	2.50
PARKING - 16 SPACE	0.9	FC	0.27	0.4	0.1	2.70	4.00
ROADWAYS							
ROADWAY	0.9	FC	0.78	2.0	0.2	3.90	10.00
ROADWAY WITHIN RTE. 31 ROW	0.9	FC	0.25	1.2	0	N/A	N/A

TYPE	QUANTITY	MANUFACTURER	CATALOG NUMBER	MOUNTING	VOLTAGE	LAMP WATTS	LAMP TYPE	DESCRIPTION
A	19	AMERICAN ELECTRIC (OR EQUAL)	247CL-P103-MV01K-27K-R4-FINISH-S MC-PR7-PR1-PULL MC-PR7-PR1-PULL MC-PR7-PR1-PULL SMA-12-T4C-BASE-TENON-FINISH	12 POLE	120-277	40W	LED 2700K 80+CRI	LED SINGLE HEAD PARKING AND STREET LUMINAIRE, 12" POLE, FULL CUTOFF TYPE IV DISTRIBUTION, INTEGRAL DIMMING DRIVER, INTEGRAL PHOTOCELL CONTROLS, AND 3652 DELIVERED LUMENS
B	14	JUNO (OR EQUAL)	4RLS-02-07LM-27K-90CRI-RPCC-WH	UNDER CANOPY COVER	120	10W	LED 2700K 90+ CRI	LED CEILING MOUNTED DOWNLIGHT, WIDE SYMMETRIC DISTRIBUTION, DIFFUSED EDGE-LIT LENS, INTEGRAL DIMMING DRIVER, AND 691 DELIVERED LUMENS
C	112	PROGRESS LIGHTING (OR EQUAL)	P6084-31 LAMP: SATCO (OR EQUAL) S419-SW-LED-E26-927-120V	SURFACE 7AFF	120	5W	LED 2700K 80+ CRI	LED WALL MOUNTED SCENE, FULL CUTOFF SHIELD AND DISTRIBUTION, AND E26 MEDIUM BASE, LED REPLACEMENT LAMP WITH 450 SOURCE LUMENS
D	87	PROGRESS LIGHTING (OR EQUAL)	P6085-31 LAMP: SATCO (OR EQUAL) S2A19-SW-LED-E26-927-120V	SURFACE 7AFF	120	8.5W	LED 2700K 90+ CRI	LED WALL MOUNTED SCENE, FULL CUTOFF SHIELD AND DISTRIBUTION, AND E26 MEDIUM BASE, LED REPLACEMENT LAMP WITH 800 SOURCE LUMENS

NOTES:
1. ALL LUMINAIRES SHALL MEET ALL HOPEWELL TOWNSHIP LIGHTING ORDINANCE REQUIREMENTS INCLUDING, BUT NOT LIMITED TO, BEING FULL CUT-OFF. REFER TO ORDINANCE FOR ADDITIONAL INFORMATION. POLE LIGHTING MEETS 2700K REQUIREMENT.
2. ALL LIGHTING SHALL REMAIN ON FROM DUSK-TO-DAWN

- FULL CUTOFF NOTES:
- FULL CUTOFF DEFINITION: ZERO INTENSITY AT OR ABOVE HORIZONTAL (90° ABOVE NADIR) AND LIMITED TO A VALUE NOT EXCEEDING 10% OF LAMP LUMENS AT OR ABOVE 80°
 - BUG RATING UO REQUIREMENTS: NO UPLIGHT EMITTED AT ALL
 - REFER TO LUMINAIRE CUTSHEETS AND PHOTOMETRIC REPORTS FOR DOCUMENTATION OF COMPLIANCE

[illegible]

 Date 11-02-2023

William J. Parkhill II, P.E.
PROFESSIONAL ENGINEER
N.J. Lic. No. GE0047538000

**PRELIMINARY/FINAL MAJOR SITE PLAN
HERITAGE AT HOPEWELL
BLOCK 78, LOT 17
2500 PENNINGTON ROAD
LIGHTING PLAN - MAINTAINED**

**SITUATED IN
HOPEWELL TOWNSHIP, MERCER COUNTY, NEW JERSEY**


WeldAdantic
Engineering • Manufacturing • Marketing

Circle of Authorization No. 340428184000

25008 Ridge Road, Suite 300
Mount Laurel, NJ 08054
800-910-4440

Lois L. Zuppler IV P.E.
PE No. 024-028000
William J. Porfelli II P.E.
PE No. 024-073300

File Name: C:\Users\G. Virelson\Properties\JOBS\MPC-2203 - Hopewell Township\DWG\08-Detals.dwg
Plot time: May 23, 2023 - 1:03pm

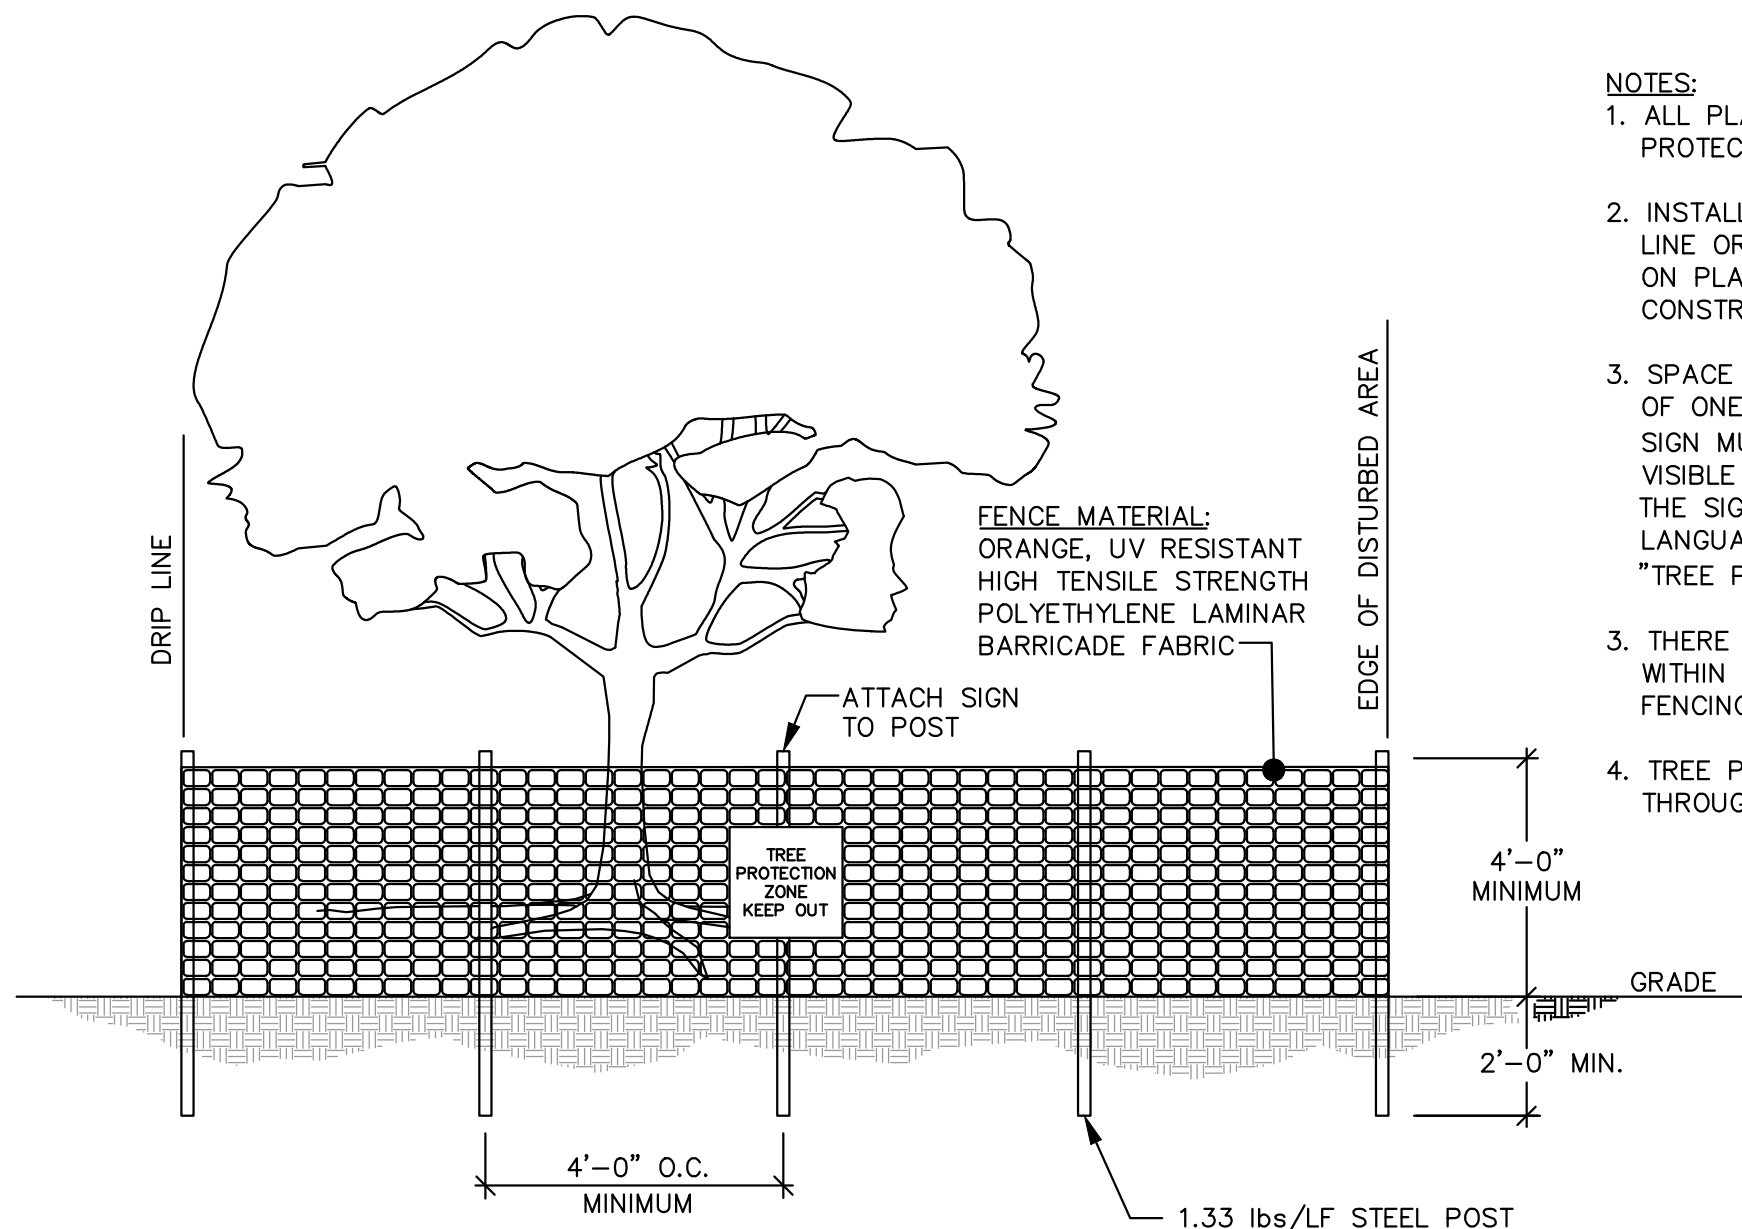


TREE PROTECTION FENCE


NOT TO SCALE

NOTE: SILT FENCE AND TREE PROTECTION FENCE MAY BE FASTENED TO THE SAME POST WHERE THEY ARE COINCIDENTAL

- NOTES:
1. ALL PLANTS DESIGNATED TO BE SAVED SHALL BE PROTECTED BY FENCING, AS ILLUSTRATED.
 2. INSTALL TREE PROTECTION FENCE AT TREE DRIP LINE OR AT EDGE OF DISTURBED AREA, AS SHOWN ON PLANS, PRIOR TO COMMENCEMENT OF CONSTRUCTION.
 3. SPACE TREE PROTECTION ZONE SIGNS A MINIMUM OF ONE EVERY 300 FEET. THE SIZE OF EACH SIGN MUST BE A MINIMUM OF 2' x 2' AND BE VISIBLE FROM BOTH SIDES OF THE FENCE. THE SIGN MUST CONTAIN THE FOLLOWING LANGUAGE IN BOTH ENGLISH & SPANISH: "TREE PROTECTION ZONE, KEEP OUT".
 3. THERE SHALL BE NO STORAGE OF MATERIAL WITHIN THE BOUNDARIES OF THE TREE PROTECTION FENCING.
 4. TREE PROTECTION FENCING SHALL BE MAINTAINED THROUGHOUT THE DURATION OF THE PROJECT.

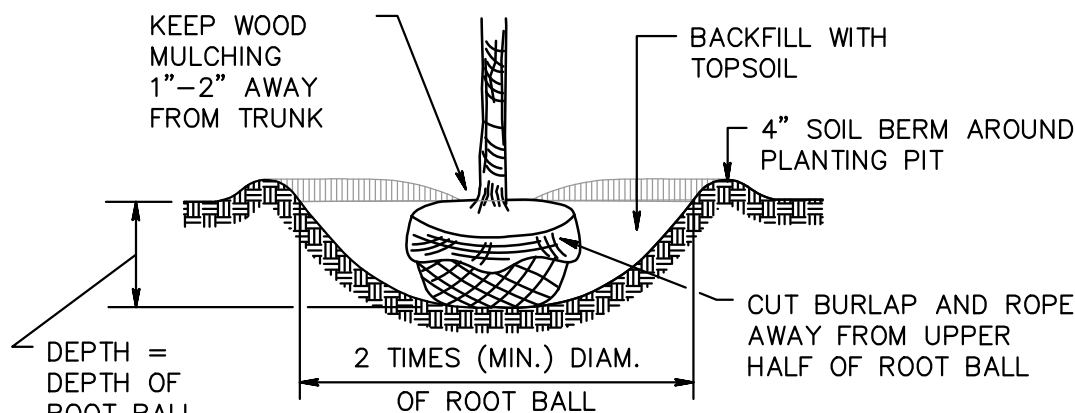


B & B MATERIAL

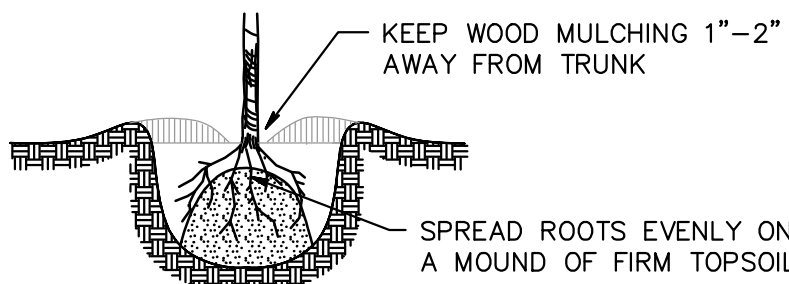

BARE ROOT MATERIAL

TREE & SHRUB PLANTING DETAIL


NOT TO SCALE

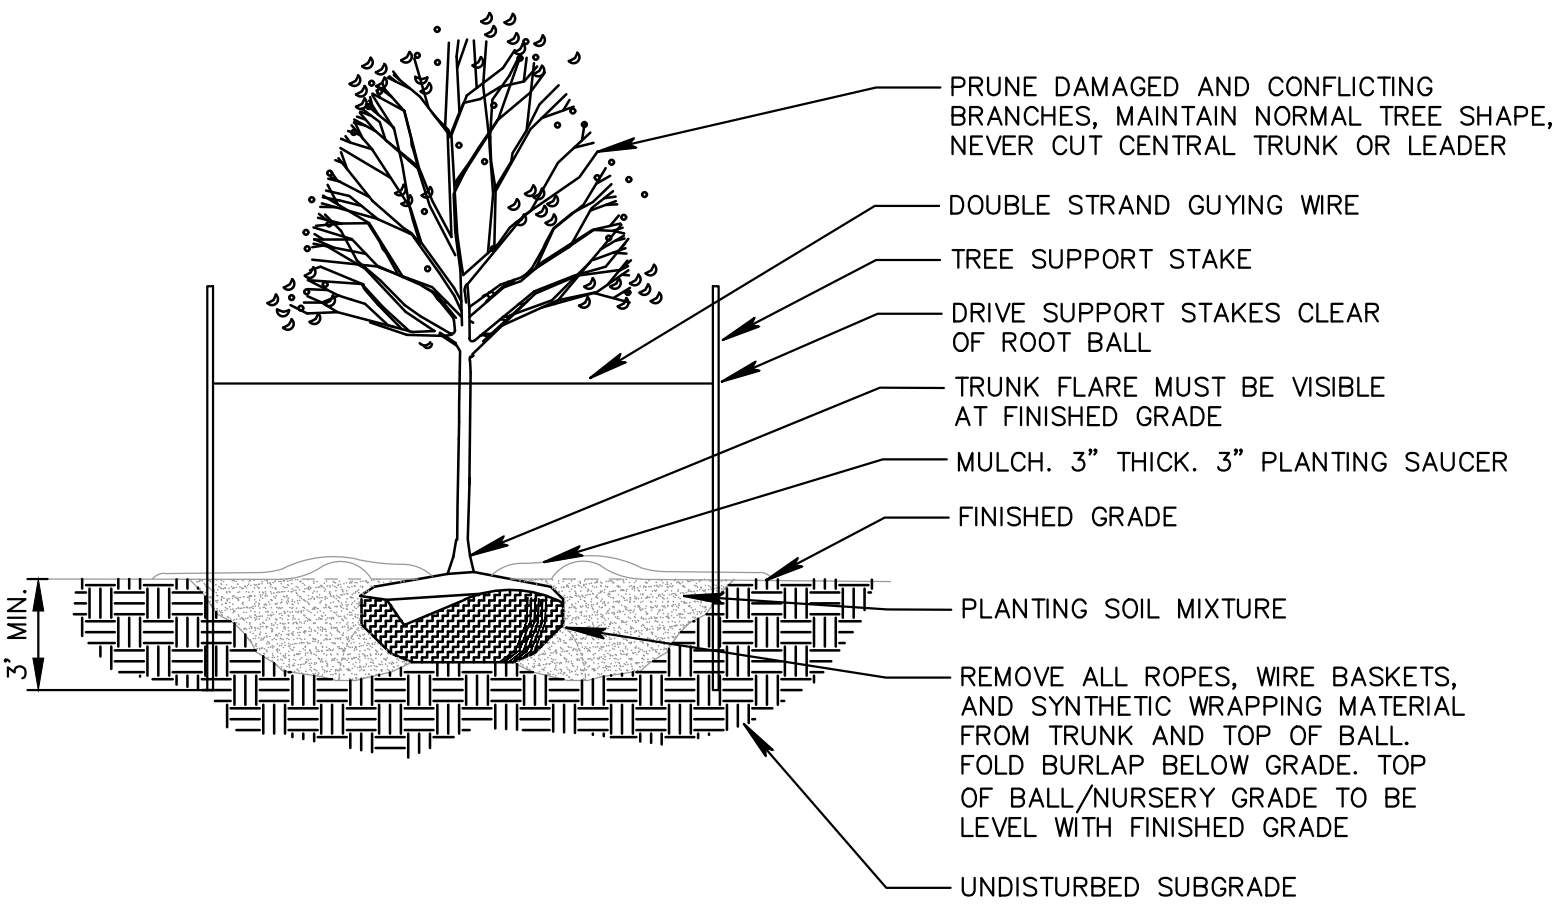

DECIDUOUS TREE PLANTING DETAIL

NOT TO SCALE


- NOTE:
1. HEIGHT OF GUYING WIRES BETWEEN $\frac{1}{2}$ AND $\frac{3}{4}$ TREE HEIGHT
 2. ALL WIRE BASKETS MUST BE CUT A MINIMUM OF $\frac{3}{4}$ DOWN AND REMOVED FROM THE PLANTING PIT AS PER THE LATEST INDUSTRY BESTMANAGEMENT PRACTICES.

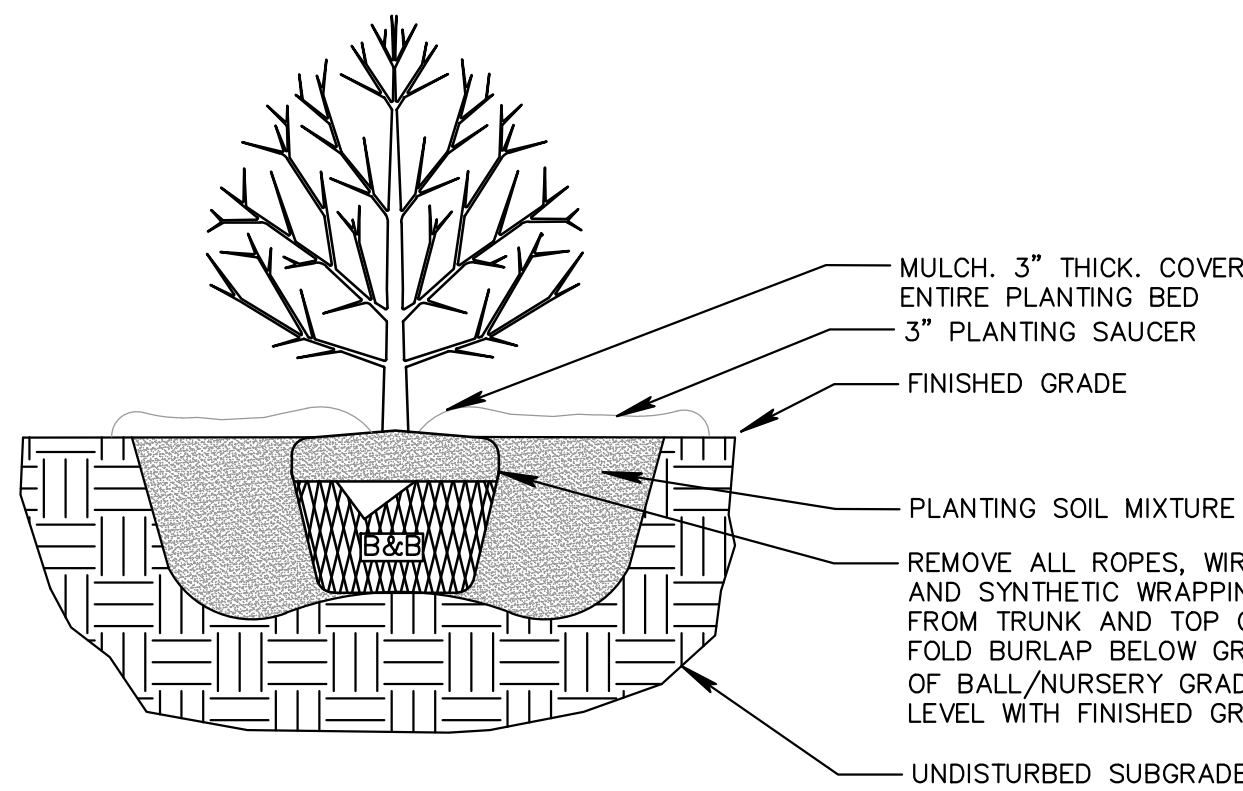

SHRUB PLANTING DETAIL

NOT TO SCALE

- NOTE:
1. ALL WIRE BASKETS MUST BE CUT A MINIMUM OF $\frac{3}{4}$ DOWN AND REMOVED FROM THE PLANTING PIT AS PER THE LATEST INDUSTRY BESTMANAGEMENT PRACTICES.

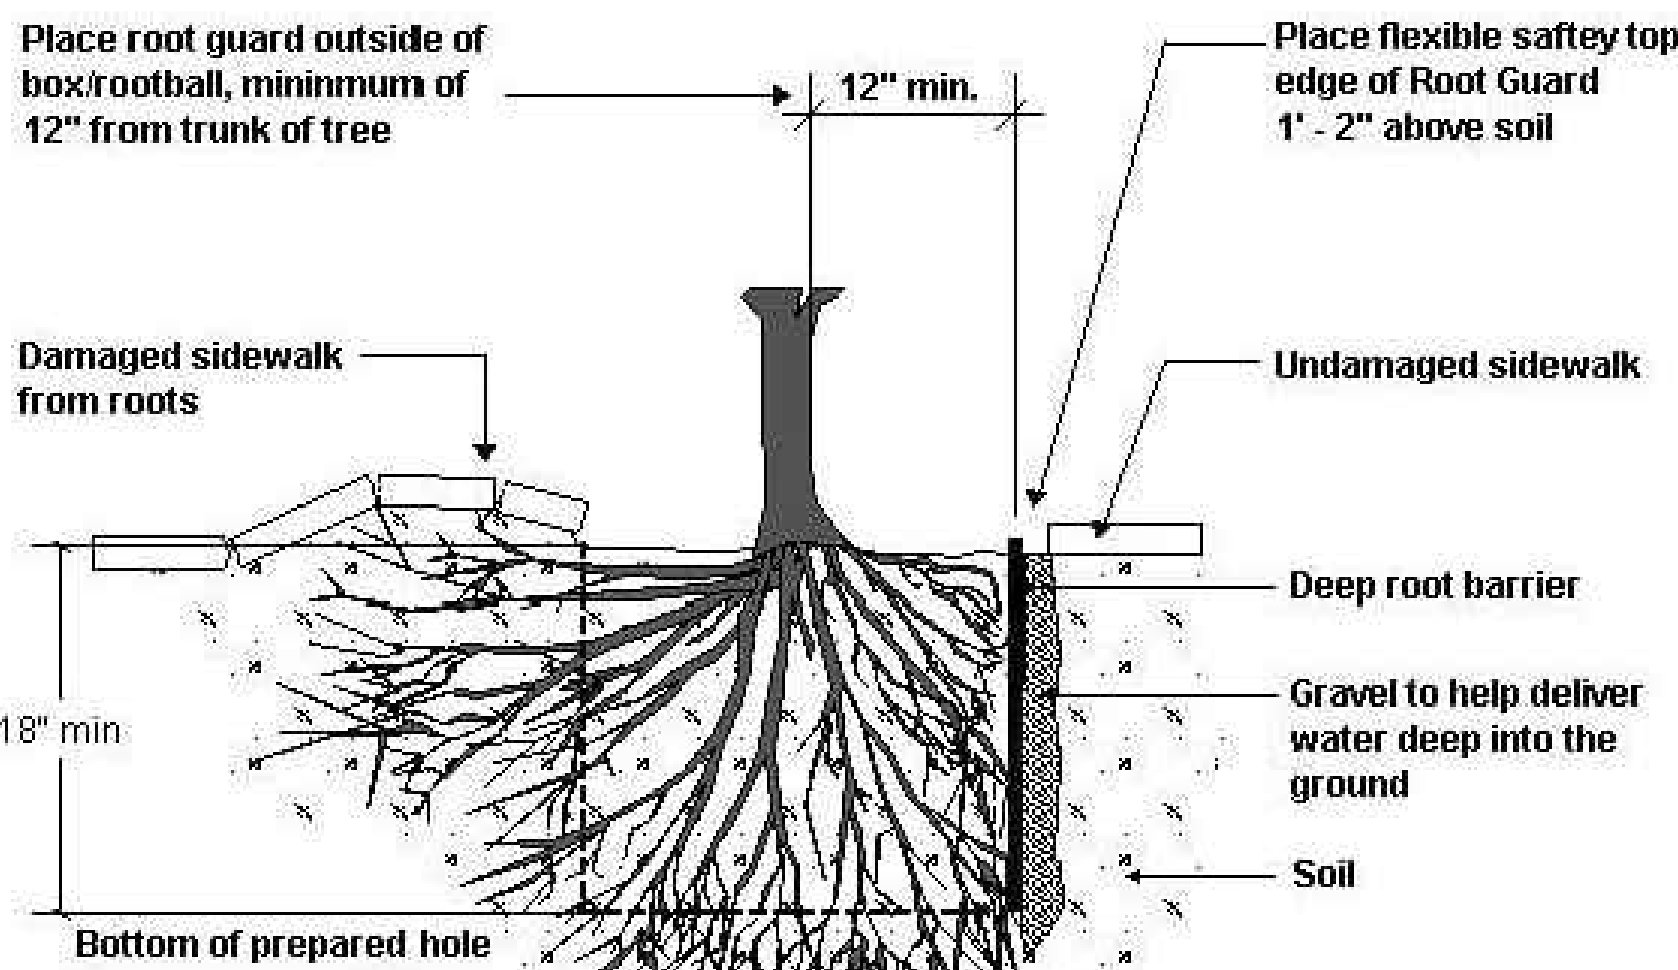


ROOT BARRIER DETAIL

NOT TO SCALE


Without Deep Root Control

With Deep Root Control

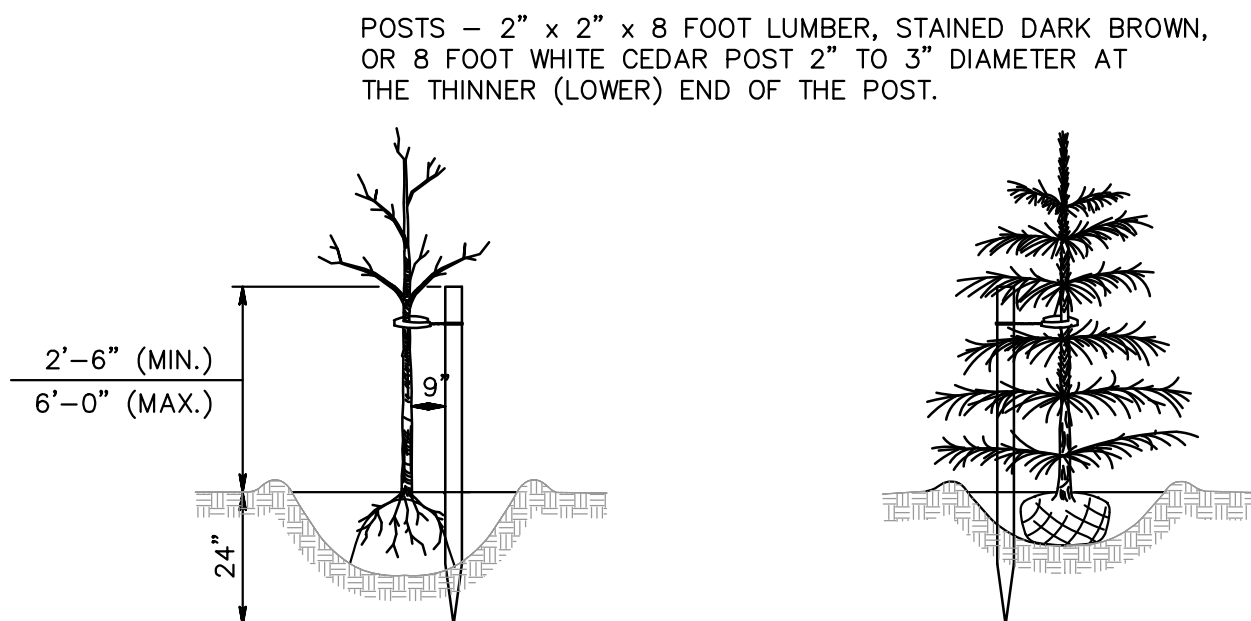

TREES REQUIRING ONE STAKE

DECIDUOUS TREES (EXCEPT SALIX) 1" TO 1" CALIPER, INCLUSIVE. CONE TYPE (PYRAMIDAL) TREES 3 FEET TO 5 FEET HIGH, AND COLUMNAR EVERGREEN TREES 4 FEET TO 7 FEET HIGH, INCLUSIVE.

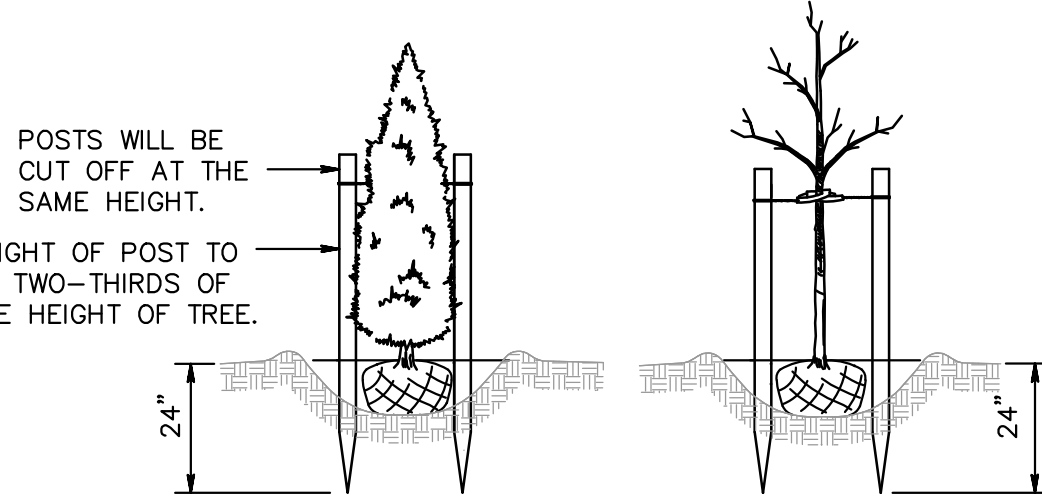


TREES REQUIRING TWO STAKES

DECIDUOUS TREES OVER 1" TO 2" CALIPER, INCLUSIVE. ALL SALIX REGARDLESS OF HEIGHT, CALIPER, BARE ROOT OR BALLED AND BURLAPPED. CONE TYPE (PYRAMIDAL) TREES 5 FEET TO 7 FEET HIGH AND COLUMNAR EVERGREEN TREES 7 FEET TO 9 FEET HIGH, INCLUSIVE.

STAKING DETAILS


NOT TO SCALE

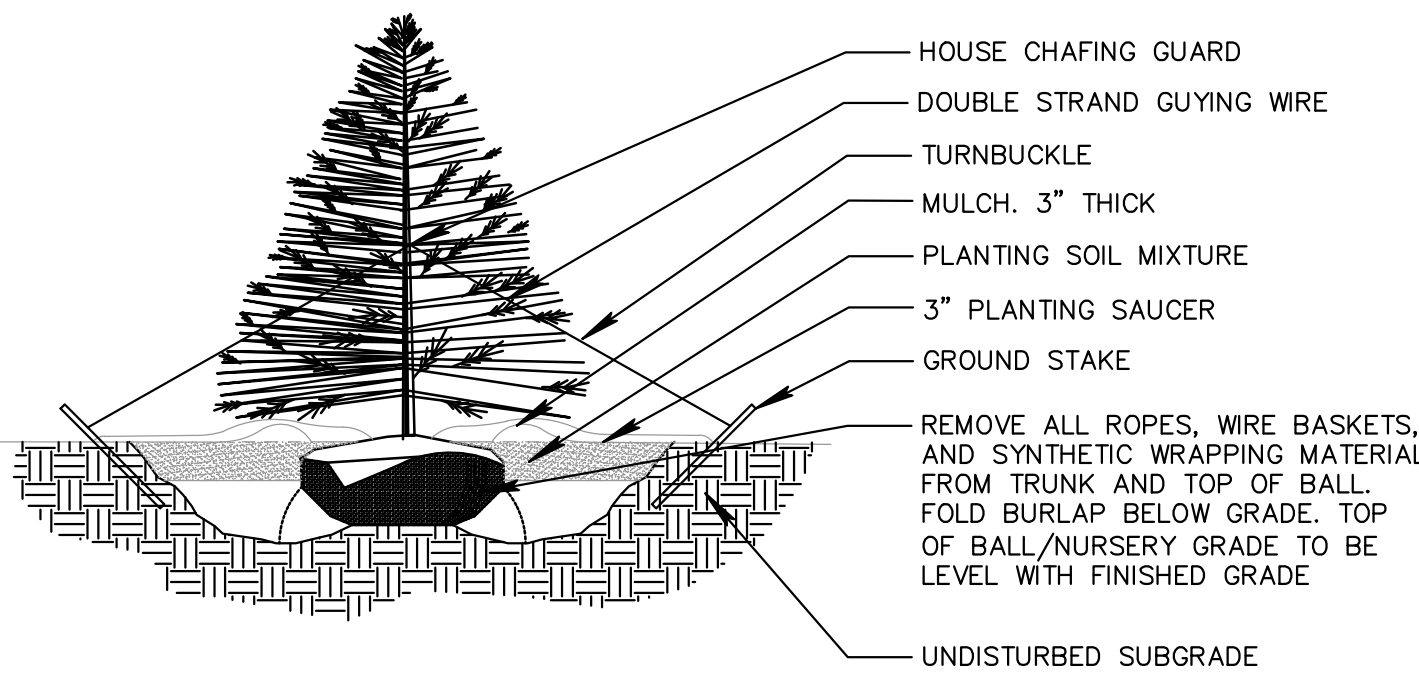

EVERGREEN TREE PLANTING DETAIL

NOT TO SCALE

- NOTE:
1. HEIGHT OF GUYING WIRES BETWEEN $\frac{1}{2}$ AND $\frac{3}{4}$ TREE HEIGHT
 2. ALL WIRE BASKETS MUST BE CUT A MINIMUM OF $\frac{3}{4}$ DOWN AND REMOVED FROM THE PLANTING PIT AS PER THE LATEST INDUSTRY BESTMANAGEMENT PRACTICES.

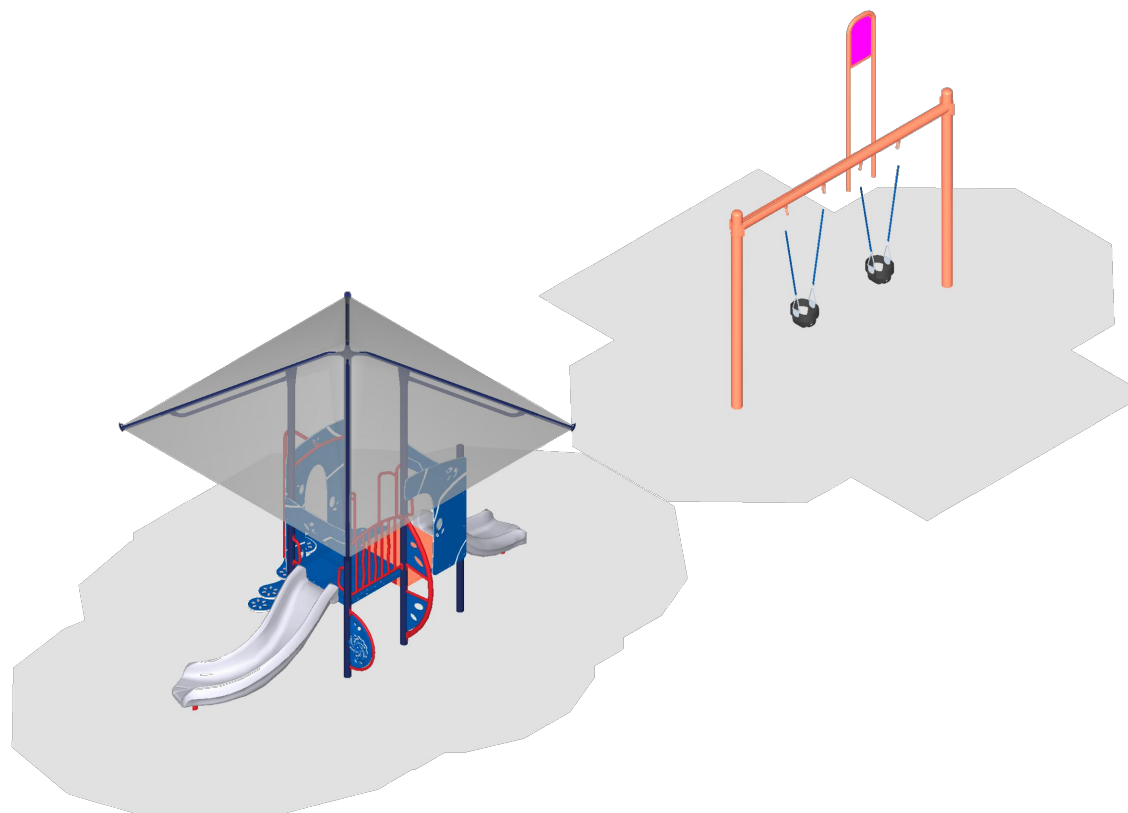

TOT LOT LAYOUT

NOT TO SCALE


ADA ACCESSIBILITY GUIDELINE (ADAAG CONFORMANCE)			
NUMBER OF PLAY POINTS	1	PROVIDED: 1	REDO: 0
NUMBER OF ELEVATED PLAY POINTS	1	PROVIDED: 1	REDO: 0
NUMBER OF ELEVATED PLAY POINTS ACCESSIBLE BY TRANSFER SYSTEM	1	PROVIDED: 1	REDO: 0
NUMBER OF ELEVATED PLAY POINTS ACCESSIBLE BY TRANSFER SYSTEM	1	PROVIDED: 1	REDO: 0
NUMBER OF CHAIRING LEVEL PLAY POINTS	1	PROVIDED: 1	REDO: 0
NUMBER OF CHAIRING LEVEL PLAY POINTS	1	PROVIDED: 1	REDO: 0

WARNING!

ACCESSIBLE SAFETY SURFACING MATERIAL IS REQUIRED BENEATH AND AROUND THE EQUIPMENT.
FOR SLIDE RAIL ZONE SURFACING AREA SEE OPSCA Handbook for Public Programs Safety.
PLATFORM HEIGHTS ARE IN INCHES ABOVE RESIDENT MATERIAL.



Detail 14-4 Sediment Control Bag for Dewatering

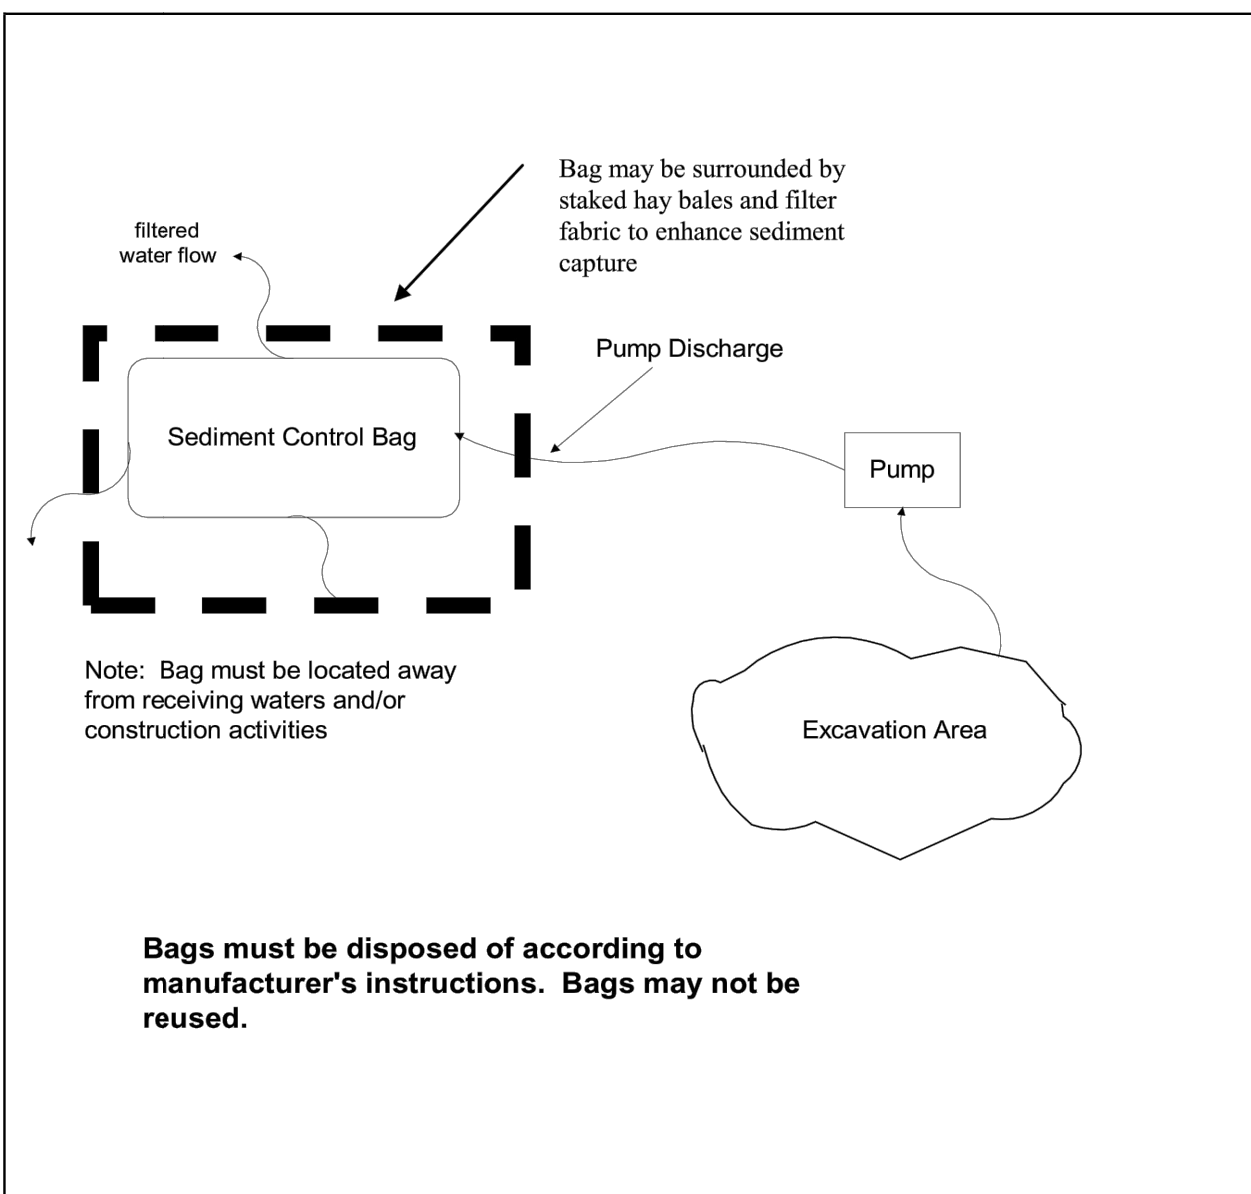

NOTE: Bag must be located away from receiving waters and/or construction activities

Bag may be surrounded by staked hay bales and filter fabric to enhance sediment capture

Bags must be disposed of according to manufacturer's instructions. Bags may not be reused.

SEDIMENT CONTROL BAG FOR DEWATERING

NOT TO SCALE

STANDARD FOR DEWATERING

DEFINITION

THE REMOVAL AND DISCHARGE OF SEDIMENT-LADEN WATER FROM AN EXCAVATED AREA, CONSTRUCTION SITE OR SEDIMENT BASIN.

PURPOSE

TO PROPERLY REMOVE SUSPENDED SEDIMENTS AND WATER FROM EXCAVATED AREAS THROUGH FILTRATION AND/OR SETTLEMENT PRIOR TO DISCHARGING WATER TO A RECEIVING WATER COURSE OR BODY.

CONDITIONS WHERE PRACTICE APPLIES

DURING CONSTRUCTION EXCAVATED FACILITIES NEED TO BE DEWATERED TO FACILITATE OR COMPLETE THE CONSTRUCTION PROCESS. THE WATER PUMPED OUT OF THE EXCAVATED AREAS CONTAIN SEDIMENTS THAT MUST BE REMOVED PRIOR TO DISCHARGING TO RECEIVING BODIES OF WATER. THIS STANDARD DOES NOT ADDRESS THE REMOVAL OF GROUND WATER THROUGH WELL POINTS ETC. THIS STANDARD DESCRIBES THE FOLLOWING PRACTICES FOR THE REMOVAL OF SEDIMENT LADEN WATERS FROM EXCAVATION AREAS: REMOVABLE PUMPING STATIONS, SUMP PITS, PORTABLE SEDIMENTATION TANKS AND SILT CONTROL BAGS.

WATER QUALITY ENHANCEMENT

WATER DISCHARGED FROM EXCAVATED AREAS ON CONSTRUCTION SITES MAY BE A SIGNIFICANT CONTRIBUTOR OF SEDIMENT TO SURFACE WATERS DURING CONSTRUCTION. WATER MUST BE REMOVED AND DISPOSED OF IN ORDER FOR CONSTRUCTION TO MOVE FORWARD. TYPICALLY, WATER IS PUMPED OR CONTAINMENT BERM ARE BREACHED AND SEDIMENT LADEN WATERS ARE PERMITTED TO FLOW UNCONTROLLED INTO SURFACE WATERS SUCH AS STREAMS OR LAKES. BY EMPLOYING PRACTICES DESCRIBED IN THIS STANDARD, THE MAJORITY OF SEDIMENT SUSPENDED IN WATERS MAY EASILY BE REMOVED PRIOR TO LEAVING THE SITE. FILTERS AND MATERIALS DESCRIBED HEREIN ARE READILY AVAILABLE AND ARE EASY TO INSTALL AND MAINTAIN.

DESIGN CRITERIA

1. REMOVABLE PUMPING STATIONS ARE USED WHEN LONG DURATIONS OF PUMPING ARE REQUIRED. THE NUMBER OF REMOVABLE STATIONS AND THEIR LOCATIONS SHALL BE SHOWN ON THE PLANS AND SHALL CONFORM TO DETAIL 14-1 (REMOVABLE PUMPING STATION). WATER PUMPED FROM THE STATION SHALL BE DISCHARGED INTO A SEDIMENT BASIN OR SUITABLE FILTER AREA.

CONSTRUCTION SPECIFICATIONS

- A. THE SUCTION HOSE FROM THE PUMP SHALL BE PLACED INSIDE THE INNER PIPE TO BEGIN DEWATERING.
 - B. MAINTENANCE- THE INNER PIPE CAN EASILY BE REMOVED TO FACILITATE CHANGING THE GEOTEXTILE WHEN IT CLOS. MAINTENANCE MUST BE PERFORMED WHEN THE PUMP RUNS DRY AND BACKED UP WATER REMAINS.
 - C. SEE DETAIL 14-1 FOR ADDITIONAL SPECIFICATIONS.
2. SUMP PITS ARE TEMPORARY PITS WHICH ARE USED TO REMOVE EXCESS WATER WHILE MINIMIZING SEDIMENTATION. THE NUMBER OF SUMP PITS AND THEIR LOCATIONS SHALL BE INCLUDED ON THE PLANS. PITS MAY BE RELOCATED TO OPTIMIZE USE BUT DISCHARGE LOCATION CHANGES MUST BE COORDINATED WITH THE LOCAL CONSERVATION DISTRICT. THE DESIGN MUST CONFORM TO THE GENERAL CRITERIA OUTLINED ON DETAIL 14-2 (SUMP PIT).
 3. SEDIMENT TANK / SILT CONTROL BAGS ARE CONTAINERS THROUGH WHICH SEDIMENT LADEN WATER IS PUMPED TO TRAP AND RETAIN THE SEDIMENT. A SEDIMENT TANK OR A SILT CONTROL BAG IS TO BE USED ON SITES WHERE EXCAVATIONS ARE DEEP, AND SPACE IS LIMITED AND WHERE DIRECT DISCHARGE OF SEDIMENT LADEN WATER TO STREAM AND STORM DRAINAGE SYSTEMS IS TO BE AVOIDED.

CONSTRUCTION SPECIFICATIONS

- A. LOCATION, CONTAINERS (TANKS OR BAGS) SHALL BE LOCATED FOR EASE OF CLEAN-OUT AND DISPOSAL OF THE TRAPPED SEDIMENT AND TO MINIMIZE INTERFERENCE WITH CONSTRUCTION ACTIVITIES AND PEDESTRIAN TRAFFIC. BAGS SHALL NOT BE PLACED DIRECTLY INTO RECEIVING WATERS.
 - B. TANK SIZE, THE FOLLOWING FORMULA SHOULD BE USED IN DETERMINING THE STORAGE VOLUME OF THE TANK: 1 CUBIC FOOT OF STORAGE FOR EACH GALLON PER MINUTE OF PUMP DISCHARGE CAPACITY. TYPICAL TANK CONFIGURATION IS SHOWN ON DETAIL 14-3 (PORTABLE SEDIMENT TANK). TANKS MAY BE CONNECTED IN SERIES TO INCREASE EFFECTIVENESS.
 - C. TANKS CONSIST OF TWO CONCENTRIC CIRCULAR PIPES (CMP), ATTACHED TO A WATERTIGHT BASEPLATE. THE INNER CMP IS PERFORATED WITH 1" HOLES ON 6" CENTERS AND IS WRAPPED WITH GEOTEXTILE AND HARDWARE CLOTH. PUMPED WATER IS DISCHARGED INTO THE INNER CMP WHERE IT FLOWS THROUGH THE GEOTEXTILE INTO THE SPACE BETWEEN THE TWO CMP'S. A DISCHARGE LINE IS ATTACHED TO THE OUTER CMP AND DRAWS FILTERED WATER FROM THE ANNULUS BETWEEN THE TWO CONCENTRIC CMP'S. THE DISCHARGE LINE MAY BE CONNECTED TO ANOTHER TANK WHERE IT DRAINS TO THE INNER CMP OF THE SECOND TANK. THIS SERIES CONNECTION MAY BE CONTINUED INDEFINITELY.
 - D. SEDIMENT CONTROL BAGS MUST BE LOCATED AWAY FROM RECEIVING WATERS AND DISPOSED OF ACCORDING TO MANUFACTURER'S INSTRUCTIONS. SEE DETAIL 14-4 (SEDIMENT CONTROL BAG FOR DEWATERING). BAGS MAY BE COMBINED WITH TEMPORARY FILTERS (ITEM 4, FOLLOWING) FOR ENHANCED FILTRATION.
4. TEMPORARY FILTERS FOR SMALL IMPOUNDMENTS FOR SMALL QUANTITIES OF PONDED WATER SUCH AS MAY BE FOUND IN SHALLOW EXCAVATIONS (SMALL TRENCHES, MANHOLE INSTALLATIONS ETC.) A SEDIMENT FILTER MAY BE CONSTRUCTED USING COMBINATIONS OF HAY BALES, SMALL CLEAN STONE AND FILTER FABRIC. THIS METHOD IS LIMITED TO SMALL QUANTITIES OF TRAPPED SURFACE WATER (PUMPING OF WELL POINTS IS EXCLUDED FROM THIS STANDARD) AND WHERE SEDIMENTS ARE NOT HIGHLY COLLOIDAL IN NATURE.


PRELIMINARY/FINAL MAJOR SITE PLAN
HERITAGE AT HOPWELL
BLOCK 78, LOT 17
2500 PENNINGTON ROAD
LANDSCAPING DETAILS

SITUATED IN
HOPWELL TOWNSHIP, MERCER COUNTY, NEW JERSEY


MidAtlantic
DESIGN/ARCHITECT/ENGINEER/PLANNER

2008 Biggs Road, Suite 200
Mount Laurel, NJ 08054
609.666.4400
Louis L. Ziegler IV P.E.
PE No. 0634226000
William J. Parkhill II, P.E.
PE No. 0529156000

Sheet Number
18 OF 24

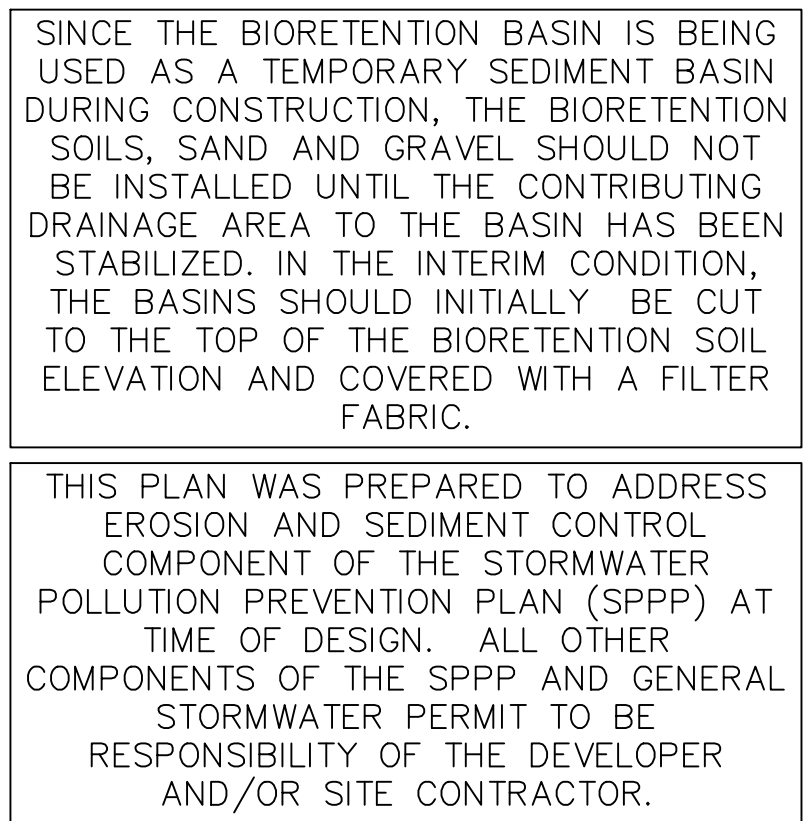

- ## LEGEND
- | | |
|-------------------------------|---|
| EXISTING CONTOUR |  |
| PROPOSED CONTOUR |  |
| EXISTING SPOOT ELEVATION |  |
| PROPOSED SPOOT ELEVATION |  |
| EXISTING SANITARY SEWER LINE |  |
| PROPOSED SANITARY SEWER LINE |  |
| EXISTING STORM SEWER LINE |  |
| PROPOSED STORM SEWER LINE |  |
| EXISTING INLET |  |
| PROPOSED INLET |  |
| EXISTING MANHOLE |  |
| PROPOSED MANHOLE |  |
| EXISTING WATER LINE |  |
| PROPOSED WATER LINE |  |
| EXISTING WATER VALVE |  |
| PROPOSED WATER VALVE |  |
| EXISTING GAS LINE |  |
| PROPOSED GAS LINE |  |
| EXISTING SPOOT CLEAN OUT |  |
| PROPOSED SPOOT CLEAN OUT |  |
| EXISTING SIGN |  |
| PROPOSED SIGN |  |
| EXISTING LIGHT |  |
| PROPOSED LIGHT |  |
| EXISTING FENCELINE |  |
| PROPOSED FENCELINE |  |
| PROPOSED LIMIT OF DISTURBANCE |  |
| PROPOSED FENCE |  |
| PROPOSED INLET PROTECTION |  |
| PROPOSED SOIL STOCKPILE AREA |  |
| PROPOSED TRAPPING PAD |  |

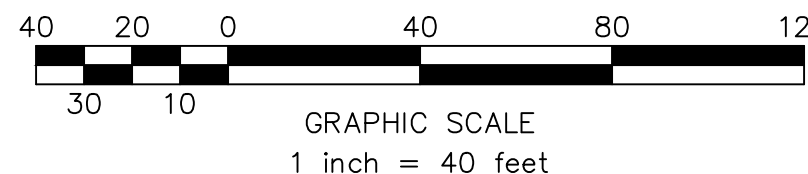

MidAtlantic
Engineering Partners, LLC

2008 Biggs Road, Suite 300
Morris Laurel, NJ 08054

License of Authorization No. 245428 (84000)

Lovell L. Ziegler, P.E.
PE No. 0594226500

File Name: C:\mercer\Properties\JOBS\MRC-2203 - Hopewell Township DWP Use-Details.dwg
Plot time: Fri Jul 22, 2022 - 9:32am

MERCER COUNTY SOIL EROSION AND
SEDIMENT CONTROL NOTES

1. The Mercer County Soil Conservation District shall be notified 48 hours prior to starting land disturbance activity. Notice may be mailed, faxed or emailed to:
MCSCD, 590 Hughes Drive, Hamilton Square, NJ 08060
Phone: 609-586-9603 Fax: 609-586-1117 Email: Paul@mercer@aol.com
2. If applicable to this project, the owner should be aware of his or her obligation to file for a NJDES Construction Activity Stormwater 563 Permit (NJD088323) using the NJDEP online permitting system (www.nj.gov/de/p/online) and to maintain the associated best management practices and Stormwater Pollution Prevention Plan self-inspection notebook on-site at all times. This permit must be filed prior to the start of soil disturbance. The online application process will require entry of an SCD certification code, which is provided by the Soil Conservation District upon certification of the Soil Erosion and Sediment Control Plan.
3. The Mercer County Soil Conservation District shall be notified of any changes in ownership.

Any changes to the Certified Soil Erosion and Sediment Control Plan, including an increase in the limit of disturbance, will require the submission of revised Soil Erosion and Sediment Control Plans to the District for recertification. The revised plans must meet all current State Soil Erosion & Sediment Control STANDARDS.

A copy of the certified Soil Erosion and Sediment Control plan shall be maintained on site at all times.

All Soil Erosion and Sediment Control practices shall be installed prior to any major soil disturbances, or in their proper sequence as outlined within the Sequence of Construction on the Certified Soil Erosion and Sediment Control Plan, and maintained until permanent protection is established.

All work shall be done in accordance with the current STANDARDS for Soil Erosion and Sediment Control in NJ. If language contained within any other permit for this project is more restrictive than (but not contradictory to) what is contained within these notes or on the Certified Soil Erosion and Sediment Control Plan, then the more restrictive permit requirements shall be followed.

The Standard for Stabilized Construction Access requires the installation of a 12" x 24" clean stone tracking pad at all construction driveways immediately after initial site disturbance, whether identified on the certified plan or not. The width shall span the full width of egress, and length shall be 50 ft. or more, depending on site conditions and as required by the STANDARD. This shall include individual lot access points within residential subdivisions. If the egress is to a County road, then a 20 ft. long paved transition shall be provided between the edge of pavement and the stone access pad.

A sub-base course will be applied immediately following rough grading and installation of improvements in order to stabilize streets, roads, driveways and parking areas. In areas where no utilities are present, the sub-base shall be installed within 15 days of preliminary grading, provided that all other requirements related to detention basins, swales and the Sequence of Construction have been met.

Any disturbed areas that will be left exposed more than 14 days and not subject to construction activity will immediately receive temporary stabilization. If the season prevents establishment of a temporary vegetative cover, or if the area is not topsoiled, then the disturbed areas will be mulched with straw, or equivalent material, at a rate of two (2) tons per acre, according to State STANDARDS. Sloped areas in excess of 3H:1V shall be provided with erosion control blankets. Critical areas subject to erosion (i.e. steep slopes, roadway embankments, environmentally sensitive areas) will receive temporary stabilization immediately after initial disturbance or rough grading.

Any step slopes (i.e. slopes greater than 3:1) receiving pipeline or utility installation will be backfilled and stabilized daily, as the installation proceeds.

Permanent vegetation shall be seeded or sodded on all exposed areas within ten (10) days after final grading and topsoiling. All agronomic requirements contained within the STANDARDS and on the Certified Plan shall be employed. Mulch with binder, in accordance with the STANDARDS, shall be used on all seeded areas. Save all tags and/or bags used for seed, lime and fertilizer, and provide them to the District inspector to verify that mixtures and rates meet the STANDARDS.

At the time when the site preparation for permanent vegetative stabilization is going to be accomplished, any soil that will not provide a suitable environment to support adequate vegetative ground cover, shall be removed or treated in such a way that will permanently adjust the soil conditions and render it suitable for vegetative ground cover. If the removal or treatment of the soil will not provide suitable conditions, then non-vegetative means of permanent ground stabilization will have to be employed.

During the course of construction, soil compaction may occur within haul routes, staging areas and other project areas. In accordance with the Standard for Topsoiling, compacted surfaces should be scarified 6" to 12" immediately prior to topsoil application. This will help ensure a good bond between the topsoil and subsoil. This practice is permissible only where there is no danger to underground utilities (cables, irrigation systems, etc.).

Prior to seeding, topsoil shall be worked to prepare a proper seedbed. This shall include raking of the topsoil and removal of debris and stones, along with other requirements of the Standard for Permanent Vegetative Cover for Soil Stabilization.

In accordance with the STANDARD for Management of High Acid Producing Soils, any soil having a pH of 4 or less or containing iron sulfides shall be buried with limestone in accordance with the STANDARD and be covered with a minimum of 12" of soil having a pH of 5 or more prior to topsoil application and seedbed preparation. If the area is to receive tree or shrub plantings, or is located on a slope, then the area shall be covered with a minimum of 24" of soil having a pH of 5 or more.

Mulching to the STANDARDS is required for obtaining a Conditional Report of Compliance. Conditional ROC's are only issued when the season prohibits seeding. Permanent stabilization must then be completed during the optimum seeding season immediately following the Conditional ROC, or the completion of work in a given area.

Hydroseeding is a two-step process. The first step includes seed, fertilizer, lime, etc., along with minimal amounts of mulch to promote consistency, good seed-to-soil contact, and give a visual indication of coverage. Upon completion of the seeding operation, hydromulch should be applied at a minimum rate of 1500 lbs. per acre in second step. The use of hydro-mulch, as opposed to straw, is limited to optimum seeding dates as listed in the STANDARDS. The use of Hydromulch on sloped areas is discouraged.

The contractor is responsible for keeping all adjacent roads clean during life of the construction project. All sediment washed, dropped, tracked or spilled onto paved surfaces shall be immediately removed.

The developer shall be responsible for remediation any erosion or sediment problems that arise as a result of ongoing construction, and for employing additional erosion and sediment control measures at the request of the Mercer County Soil Conservation District.

Conduit Outlet Protection must be installed at all required outfalls prior to the drainage system becoming operational.

All detention / retention basins must be fully constructed (inclusive of all structural components and inlets) and permanently stabilized prior to paving or prior to the addition of any impervious surfaces. Permanent stabilization includes, but may not be limited to: topsoil, seed, straw mulch and binders or erosion control blankets on all seeding, all agronomic requirements as specified on the Certified Soil Erosion and Sediment Control Plan, installation of the outflow control structures and discharge storm drainage piping, low flow channels, conduit outlet protection, emergency spillways, and lap rimp protection.

The riding surface of all utility trenches within paved areas shall be 3/4" clean stone or base pavement until such time as final pavement has been installed. Temporary soil riding surfaces are prohibited.

All construction dewatering (trenches, excavations, etc.) must be done through an inlet or outlet filter in accordance with the Standard for Dewatering or as depicted on the Certified Soil Erosion and Sediment Control Plan. Discharge locations for the dewatering operation must contain perennial vegetation or similar stable surface.

All swales or channels that will receive runoff from paved surfaces must be permanently stabilized prior to the installation of pavement. If the season prohibits the establishment of permanent stabilization, the swales or channels may be temporarily stabilized in accordance with the STANDARDS.

NESA 424-39 et seq. requires that no Certificate of Occupancy or Temporary Certificate of Occupancy be issued by the Municipality before the provisions of the Certified Soil Erosion and Sediment Control Plan have been satisfied. Therefore, all site work for site plans and all work around individual lots in subdivisions must be completed before the District issues a Report of Compliance or Conditional Report of Compliance, which must be forwarded to the Municipality prior to the issuance of a Certificate of Occupancy or Temporary Certificate of Occupancy, respectively.

STANDARD FOR
STABILIZATION WITH MULCH ONLY

DEFINITION

STABILIZED EXPOSED SOILS WITH NON-VEGETATIVE MATERIALS EXPOSED FOR PERIODS LONGER THAN 14 DAYS.

PURPOSE

TO PROTECT EXPOSED SOIL SURFACES FROM EROSION DAMAGE AND TO REDUCE OFFSITE ENVIRONMENTAL DAMAGE.

CONDITIONS WHERE PRACTICE APPLIES


THIS PRACTICE IS APPLICABLE TO AREAS SUBJECT TO EROSION, WHERE THE SEASON AND OTHER CONDITIONS MAY NOT BE SUITABLE FOR GROWING AN EROSION RESISTANT COVER OR WHERE STABILIZATION IS NEEDED FOR A SHORT PERIOD OF TIME. MULCH AND SOIL PROTECTION CAN BE APPLIED. WOOD CHIPS WILL NOT BE USED ON AREAS WHERE FLOWING WATER COULD WASH THEM.

METHODS AND MATERIALS

- SITE PREPARATION
GRADE AS NEEDED AND FEASIBLE TO PERMIT THE USE OF CONVENTIONAL EQUIPMENT FOR SEEDBED PREPARATION, SEEDING, MULCH APPLICATION, AND MULCH ANCHORING. ALL GRADING SHOULD BE DONE IN ACCORDANCE WITH STANDARDS FOR LAND GRADING, PAGE 19-1.
- INSTALL NEEDED EROSION CONTROL PRACTICES OR FACILITIES SUCH AS DIVERSIONS, GRADE STABILIZATION STRUCTURES, CHANNEL STABILIZATION MEASURES, SEDIMENT BASINS AND WATERWAYS. SEE STANDARDS 11 THROUGH 42.
- UNROTTED SMALL GRAIN STRAW, AT 2.0 TO 2.5 TONS PER ACRE IS SPREAD UNIFORMITY AT 90 TO 115 POUNDS PER 1000 SQUARE FEET AND ANCHORED WITH A MULCH ANCHORING TOOL. LIQUID MULCH BINDERS OR NETTING TIEDOWN. OTHER SUITABLE MATERIALS MAY BE USED IF APPROVED BY THE SOIL CONSERVATION DISTRICT.
- SYNTHETIC OR ORGANIC SOIL STABILIZERS MAY BE USED - UNDER SUITABLE CONDITIONS AND IN SUFFICIENT QUANTITIES.
- WOOD-FIBER OR PAPER-FIBER MULCH AT A RATE OF 1,500 POUNDS PER ACRE MAY BE APPLIED BY A HYDROSEEDER OR HYDROMULCHING.
- MULCH NETTING, SUCH AS PAPER LITE, EXCELSEUR, COTTON OR PLASTIC MAY BE USED.
- WOODCHIPS APPLIED UNIFORMITY TO A MINIMUM DEPTH OF 2 INCHES MAY BE USED.
- GRAVEL, CRUSHED STONE OR SLAG AT THE RATE OF 9 CUBIC YARDS PER 1000 SQ. FT. APPLIED UNIFORMITY TO A MINIMUM DEPTH OF 3 INCHES MAY BE USED. SIZE 2 OR 3 (ASTM C-33) IS RECOMMENDED.
- MULCH ANCHORING
MULCH ANCHORING SHOULD BE ACCOMPLISHED IMMEDIATELY AFTER PLACEMENT OF HAY OR STRAW TO MINIMIZE LOSS BY WIND OR WATER. THIS MAY BE DONE BY ONE OF THE FOLLOWING METHODS, DEPENDING UPON THE SIZE OF THE AREA AND STEEPNESS OF SLOPE:
 - PEG AND TWINE - DRIVE 8 TO 10 INCH WOOD PEGS TO WITHIN 2 TO 3 INCHES OF THE SOIL SURFACE EVERY 4 FEET IN ALL DIRECTIONS. STAKES MAY BE DRIVEN BEFORE OR AFTER APPLYING MULCH. SECURE MULCH TO SOIL SURFACE BY STRETCHING TWINE BETWEEN PEGS CRISS-CROSS AND A SQUARE PATTERN. SECURE TWINE AROUND EACH PEG WITH TWO OR MORE ROUND TURNS.
 - MULCH NETTING - STAPLE PAPER, COTTON, OR PLASTIC NETTINGS OVER HAY OR STRAW MULCH. USE A DEGRADABLE NETTING IN AREAS TO BE MOWED. NETTING IS USUALLY AVAILABLE IN ROLLS 4 FEET WIDE AND UP TO 300 FEET LONG.
 - MULCH ANCHORING TOOL - A TRACTOR DRAWN IMPLEMENT ESPECIALLY DESIGNED TO PUNCH AND ANCHOR MULCH INTO THE SOIL SURFACE. THE PRACTICE AFFORDS MAXIMUM EROSION CONTROL, BUT IT'S USE IS LIMITED TO THOSE SLOPES UPON WHICH THE TRACTOR CAN OPERATE SAFELY. TOOL PENETRATION SHOULD BE ABOUT 3 TO 4 INCHES. ON SLOPING LAND, THE OPERATION SHOULD BE DONE ON THE CONTOUR.
 - LIQUID MULCH-BINDERS
 - APPLICATIONS SHOULD BE HEAVY AT EDGES WHERE WIND CATCHES THE MULCH, IN VALLEYS AND AT CRESTS OF BANKS. REMAINDER OF AREA SHOULD BE UNIFORM IN APPEARANCE.
 - USE OF ONE OF THE FOLLOWING:
 - ORGANIC AND VEGETABLE BASED BINDERS - NATURALLY OCCURRING, POWER BASED, HYDROPHILIC MATERIALS. VEGETABLE BASED GELS SHALL BE APPLIED AT RATES AND WEATHER CONDITIONS RECOMMENDED BY THE MANUFACTURER.
 - SYNTHETIC OR ORGANIC BINDERS - BINDERS SUCH AS GUARACI, PETRO-SET AND TERRA TACK MAY BE USED AT RATES RECOMMENDED BY THE MANUFACTURER. THESE MULCH BINDERS SHALL BE AVAILABLE IN NAMES GIVEN ABOVE ARE REGISTERED TRADE NAMES. THIS DOES NOT CONSTITUTE A RECOMMENDATION OF THESE PRODUCTS TO THE EXCLUSION OF OTHER PRODUCTS.

DUST CONTROL NOTE

DUST GENERATION SHALL BE CONTROLLED ON A CONSTANT BASIS BY WETTING THE SURFACE AND/OR APPLICATION OF CALCIUM CHLORIDE

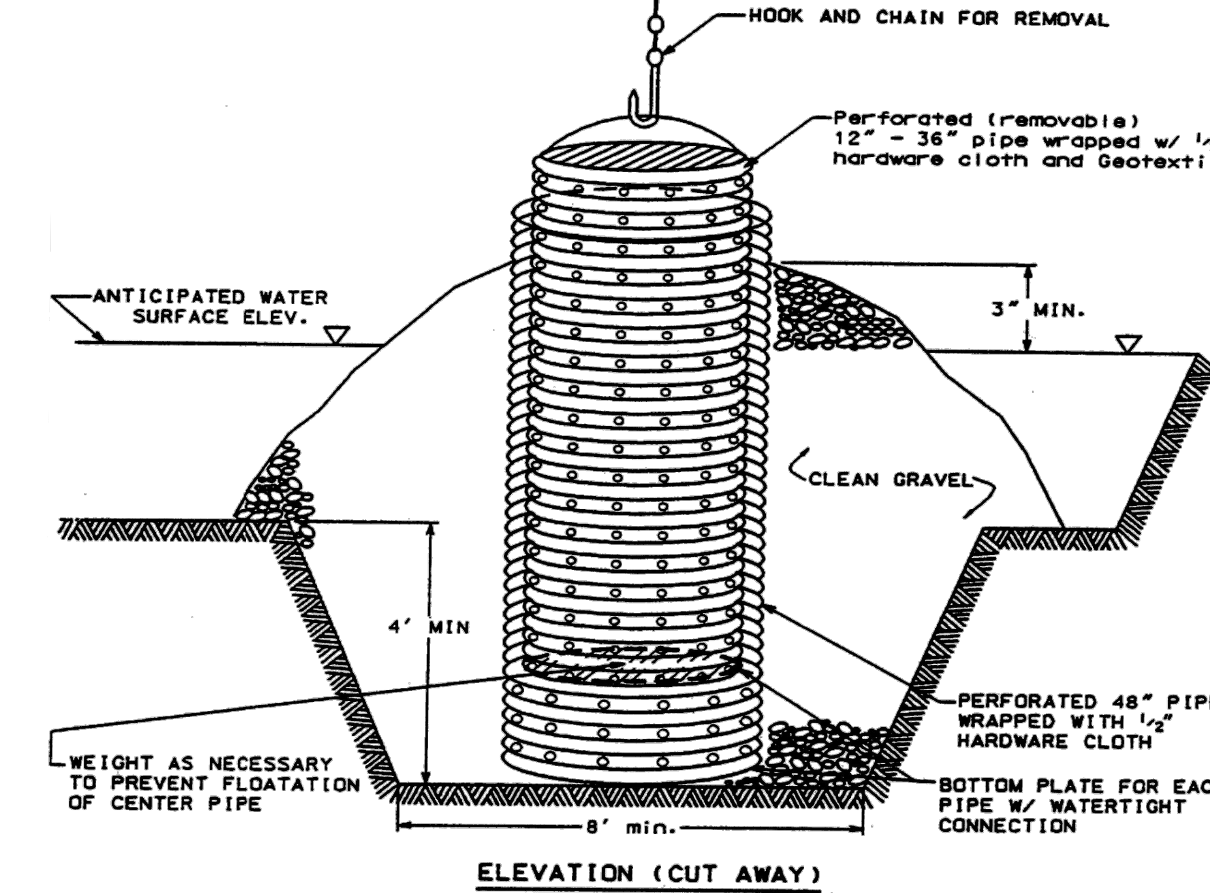

NOTES:

- THE OUTER PIPE SHOULD BE 48" DIA. OR SHALL IN ANY CASE BE AT LEAST 4" GREATER IN DIAMETER THAN THE CENTER PIPE. THE OUTER PIPE SHALL BE WRAPPED WITH 1/2" HARDWARE CLOTH TO PREVENT BACKFILL MATERIAL FROM ENTERING THE PERFORATIONS.
- AFTER INSTALLING THE OUTER PIPE, BACKFILL AROUND OUTER PIPE WITH 2" AGGREGATE OR CLEAN GRAVEL.
- THE INSIDE STAND PIPE (CENTER PIPE) SHOULD BE CONSTRUCTED BY PERFORATING A CORRUGATED OR PVC PIPE BETWEEN 12" AND 36" IN DIAMETER. THE PERFORATIONS SHALL BE 1/2" x 6" SLITS OR 1" DIAMETER HOLES 6" ON CENTER. THE CENTER PIPE SHALL BE WRAPPED WITH 1/2" HARDWARE CLOTH FIRST THEN WRAPPED AGAIN WITH GEOTEXTILE CLASS E.
- THE CENTER PIPE SHOULD EXTEND 12" TO 18" ABOVE THE ANTICIPATED WATER SURFACE ELEVATION OR RISER CREST ELEVATION WHEN DEWATERING A BASIN.

FILTERED DEWATERING DETAIL

NOT TO SCALE

CONSTRUCTION SEQUENCE

EXACT TIMING FOR DEVELOPMENT OF THIS PROJECT IS NOT KNOWN AT THIS TIME. HOWEVER, IT IS ANTICIPATED THAT CONSTRUCTION WILL COMMENCE IN SPRING 2021 AND WILL PROCEED IMMEDIATELY AND CONTINUOUSLY ONCE THE REQUIRED APPROVALS ARE SECURED. ITEMS AND DURATIONS OF CONSTRUCTION WILL APPROXIMATELY AS FOLLOWS:

DURATION

- | CONSTRUCT STABILIZED CONSTRUCTION ENTRANCE* (INCLUDES PAVED TRANSITION) | DURATION |
|---|-----------------------------|
| INSTALL SILT FENCE <td>IMMEDIATELY</td> | IMMEDIATELY |
| ROUGH GRADING (INCLUDES STRIPPING OF TOPSOIL) <td>ONGOING</td> | ONGOING |
| BASEIN CONSTRUCTION, STABILIZATION OF STORM WATER MANAGEMENT FACILITIES, CONSTRUCT RIPRAP APRONS & OUTLET STRUCTURES AND CONSTRUCT BASIN WALLS <td>(BEGIN IMMEDIATELY) 8 WEEKS</td> | (BEGIN IMMEDIATELY) 8 WEEKS |
| INSTALL TEMPORARY SEDIMENT RISERS <td>IMMEDIATELY</td> | IMMEDIATELY |
| TEMPORARY SEEDING <td>IMMEDIATELY</td> | IMMEDIATELY |
| SLOPE AND EMBANKMENT PROTECTION <td>IMMEDIATELY</td> | IMMEDIATELY |
| INLET PROTECTION <td>IMMEDIATELY</td> | IMMEDIATELY |
| CURB, ROAD-BASE, BASE PAVE <td>IMMEDIATELY</td> | IMMEDIATELY |
| MAINTENANCE OF TEMPORARY EROSION CONTROL MEASURES <td>CONTINUOUSLY</td> | CONTINUOUSLY |
| BUILDING CONSTRUCTION <td>18 MONTHS</td> | 18 MONTHS |
| REMOVE SEDIMENT & SEDIMENT RISERS FROM BIO-RETENTION BASINS UPON SITE STABILIZATION <td>1 WEEK</td> | 1 WEEK |
| SOIL RESTORATION TESTING/DECOMPOSITION AND VERIFICATION PRIOR TO TOPSOIL APPLICATION <td>1 WEEK</td> | 1 WEEK |
| FINAL SEEDING AND LANDSCAPING/APPLICATION OF TOPSOIL (5" MIN. DEPTH), INCLUDING BASIN AREAS <td>2 WEEKS</td> | 2 WEEKS |

- TEMPORARY SEEDING SHALL ALSO BE PERFORMED WHEN NECESSARY IN ACCORDANCE WITH NOTE NO. 10 OF THE SOIL EROSION AND SEDIMENT CONTROL NOTES.
- STABILIZED CONSTRUCTION ENTRANCE TO BE REMOVED BEFORE CONSTRUCTION OF DIVISIONAL ISLAND AT DRIVEWAY ENTRANCE.

STANDARD FOR
SEEDING SPECIFICATIONS

SITE PREPARATION

SITE PREPARATION IS REQUIRED FOR ENTIRE SITE AND SHALL BE ACCOMPLISHED AS FOLLOWS:

- GARDE AS NEEDED AND FEASIBLE TO PERMIT THE USE OF CONVENTIONAL EQUIPMENT FOR SEEDBED PREPARATION, SEEDING, MULCH APPLICATION, AND MULCH ANCHORING. ALL GRADING SHOULD BE DONE IN ACCORDANCE WITH STANDARD FOR LAND GRADING, PAGE 19-1.
- INSTALL NEEDED EROSION CONTROL PRACTICES PRIOR TO SEEDING A TO SEEDING AS SPECIFIED IN STANDARDS 11 THROUGH 42.
- SOIL SHALL BE EVALUATED FOR COMPACTION AND GRADING DONE IN ACCORDANCE WITH STANDARDS FOR LAND GRADING 19-1.

SOIL TEXTURE

SOIL PREPARATION IS REQUIRED ON ALL SEEDINGS AND SHALL BE ACCOMPLISHED AS FOLLOWS:

- SUITABLE EQUIPMENT WILL BE USED TO PREPARE A REASONABLE UNIFORM, FINE SEED BED TO A MINIMUM DEPTH OF 4 INCHES.
- APPLY GROUND LIME/STONE AND FERTILIZER ACCORDING TO SOIL TEST RECOMMENDATIONS. FERTILIZER SHALL BE APPLIED AT THE RATE OF 500 POUNDS PER ACRE OR 11 POUNDS PER 1,000 SQUARE FEET USING 10-10-10 OR EQUIVALENT WITH 50% WATER INSOLUBLE NITROGEN UNLESS A SOIL TEST INDICATES OTHERWISE. LIME SHALL BE PULVERIZED DOMESTIC LIME/STONE. CALCIUM CARBONATE IS THE EQUIVALENT AND STANDARD FOR MEASURING THE ABILITY OF LIMING MATERIALS TO NEUTRALIZE SOIL ACIDITY. EXCELSEUR, COTTON OR PLASTIC MAY BE USED.
- WORK LIME AND FERTILIZER INTO THE TOPSOIL AS NEARLY AS PRACTICAL. TO A DEPTH OF 4 INCHES WITH A DISC, SPRING TONGE HARROW, OR OTHER SUITABLE EQUIPMENT.

MULCHING

MULCHING IS REQUIRED ON ALL SEEDING AND SHALL BE ACCOMPLISHED AS FOLLOWS:

- MULCH MATERIALS SHOULD BE UNROTTED SALT HAY, HAY, OR SMALL GRASS STRAW AT A RATE OF 1-1/2 TO 2 TONS PER ACRE, OR 70 TO 90 POUNDS PER 1,000 SQUARE FEET. MULCH BLOWERS SHOULD BE HAND OR CHOP THE MATERIAL.
- SPREAD UNIFORMITY BY HAND OR MECHANICALLY SO THAT APPROXIMATELY 85 PERCENT OF THE SOIL SURFACE WILL BE COVERED. FOR UNIFORM DISTRIBUTION OF HAND SPREAD MULCH, DIVIDE AREA INTO APPROXIMATELY 1,000 SQUARE FOOT SECTIONS AND DISTRIBUTE 70 TO 90 POUNDS WITHIN EACH SECTION.
- MULCH ANCHORING SHALL BE ACCOMPLISHED USING EITHER PEG AND TWINE, MULCH NETTING, MULCH ANCHORING CLOUTY TOOL OR LIQUID MULCH-BINDERS, PER THE ACCOMPANYING "STABILIZATION WITH MULCH ONLY" SPECIFICATION.

* OPTIMUM SEEDING DATES 3/1 - 5/15 AND 8/15 - 10/1

TEMPORARY SEEDING

TEMPORARY VEGETATIVE COVER SHALL BE DETERMINED BY SOIL TESTING SITE AT TIME OF INITIAL SEEDBED PREPARATION. LIME REQUIREMENTS SHOULD BE DETERMINED BY SOIL TEST EVERY 2 OR 3 YEARS. FERTILIZATION MAY INCREASE THE NEED FOR LIMING. A MINIMUM OF 2 TONS/ACRE IS REQUIRED. FERTILIZER (10-20-10 OR EQUIVALENT UNLESS SOIL TEST INDICATES OTHERWISE) SHALL BE APPLIED AT THE RATE OF 11 lbs/1,000 SQ. FT. (500 lbs./Ac.)

PERMANENT SEEDING

- TOPSOIL TO BE PLACED TO A DEPTH OF 4 INCHES ON EXPOSED SOILS UPON COMPLETION OF FINAL GRADING.
- SEED IS TO BE UNIFORMITY APPLIED TO THE NORMAL DEPTH OF 1/4 INCH TO 1/2 INCH (EXCEPT HYDRO SEEDING). SEED MATURE SHALL BE DETERMINED BASED UPON SOIL TESTING AT TIME OF SEEDBED PREPARATION.
- PERMANENT SEED MIXTURE:
 - 70% TURF TYPE FALL FESCUE
 - 20% PERENNIAL RYE GRASS
 - 10% KENTUCKY BLUE GRASS
- APPLY A TOTAL RATE OF 200 LBS./ACRE
- MULCHING WILL BE ACCOMPLISHED PER THE BELOW TEMPORARY SEEDING SPECIFICATIONS.
 - * MAY BE PLANTED THROUGHOUT SUMMER IF SOIL MOISTURE IS ADEQUATE OR SOIL CAN BE IRRIGATED.
- NET SEED MIXTURE 9, AS SHOWN ON PAGE 4-8 IN THE SOIL EROSION STANDARDS.


SEED MIXTURE PLANTING RATE LBS PER ACRE 1,000 SQ. FT.

DEER TONGUE 20 0.45
WILD RYE (ELYMUS) 15 0.05
SWIFT GRASS 25 0.60

* OPTIMUM SEEDING DATES: 8/15-10/15
* ACCEPTABLE SEEDING DATES: 3/1-4/30 AND 5/1-8/14

ADDITIONAL NOTES

- CONTRACTOR SHALL BE RESPONSIBLE FOR MAINTAINING ALL PERMANENT SOIL EROSION AND SEDIMENT CONTROL MEASURES DURING CONSTRUCTION. THE PROPERTY OWNERS SHALL ASSUME THIS RESPONSIBILITY AFTER CONSTRUCTION IS COMPLETED AND CERTIFICATES OF OCCUPANCY ARE ISSUED.
- THE SOIL EROSION INSPECTOR MAY REQUIRE ADDITIONAL SOIL EROSION MEASURES TO BE INSTALLED, AS DIRECTED BY THE DISTRICT INSPECTOR.
- THE CONTRACTOR IS RESPONSIBLE FOR KEEPING THE ROADWAYS CLEAN AT ALL TIMES. ANY SEDIMENT SPILLED OR TRACKED ON THE ROADWAY WILL BE CLEANED UP IMMEDIATELY, OR AT A MINIMUM, BY THE END OF EACH WORK DAY.
- ALL SOIL EROSION AND SEDIMENT CONTROL PRACTICES ON INDIVIDUAL SITES SHALL APPLY TO ANY SUBSEQUENT OWNER.
- STEP SLOPES TO RECEIVE A TEMPORARY SEEDING IN COMBINATION WITH STRAW MULCH OR SUITABLE EQUAL. (SEE ANCHORING NOTES & NOTE NO. 6 OF SOIL EROSION & SEDIMENT CONTROL NOTES).

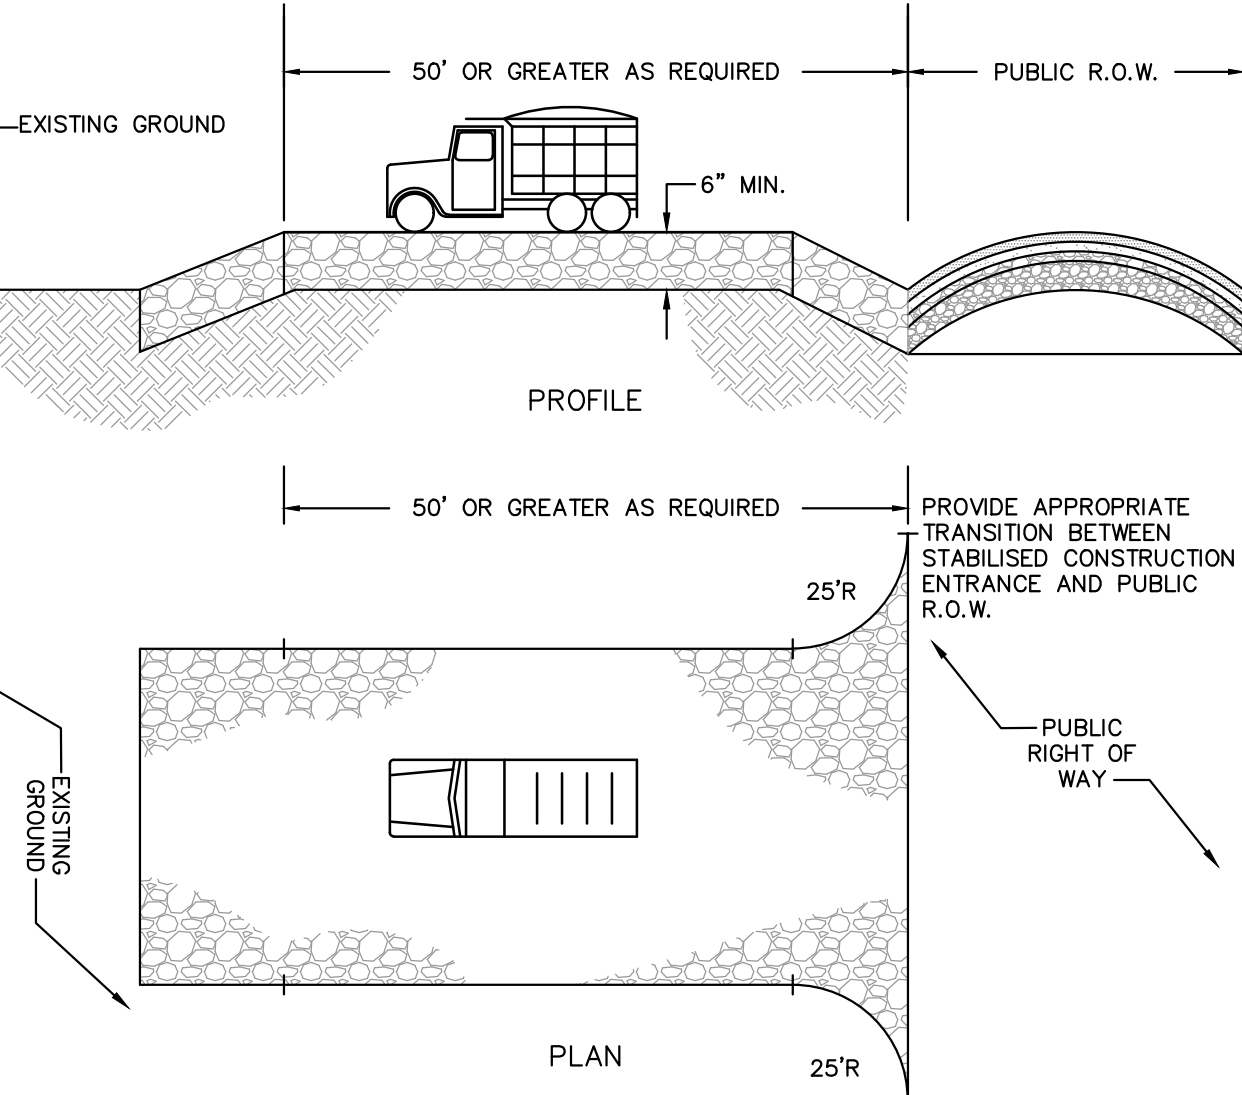

PERCENT SLOPE OF ROADWAY	PERCENT SLOPE OF ROADWAY	PERCENT SLOPE OF ROADWAY
0 TO 2%	COARSE GRAINED SOILS	FINE GRAINED SOILS
2 TO 5%	50 FT.	100 FT.
> 5%	100 FT.	200 FT.
	ENTIRE SURFACE STABILIZED WITH FABRIC BASE COURSE!	

- AS PRESCRIBED BY LOCAL ORDINANCE OR OTHER GOVERNING AUTHORITY.
- 1" - 2 1/2" CLEAN CRUSHED STONE SHALL BE USED.

STABILIZED CONSTRUCTION ENTRANCE

NOT TO SCALE

STANDARD FOR
TOPSOILING

METHODS AND MATERIALS

MATERIALS

- TOPSOIL SHOULD BE FRIABLE, LOAMY, FREE OF DEBRIS, OBJECTIONABLE WEEDS AND STONES, AND CONTAIN NO TOXIC SUBSTANCE OR ADVERSE CHEMICAL OR PHYSICAL CONDITION THAT MAY BE HARMFUL TO PLANT GROWTH. SOLUBLE SALTS SHOULD NOT BE EXCESSIVE. (CONDUCTIVITY LESS THAN 15 MILLIMOS PER CENTIMETER, MORE THAN 0.5 MILLIMOS MAY DESEICATE SEEDLINGS AND ADVERSELY IMPACT GROWTH). IMPORTED TOPSOIL SHALL HAVE A MINIMUM ORGANIC MATTER CONTENT OF 2.75 PERCENT. ORGANIC MATTER CONTENT MAY BE RAISED BY ADDITIVES.
- TOPSOIL SUBSTITUTE IS A SOIL MATERIAL WHICH MAY HAVE BEEN AMENDED WITH SAND, SILT, CLAY, ORGANIC MATTER, FERTILIZER OR LIME AND HAS THE APPEARANCE OF TOPSOIL. TOPSOIL SUBSTITUTES MAY BE UTILIZED ON SITES WITH INSUFFICIENT TOPSOIL TO ESTABLISH PERMANENT VEGETATION. ALL TOPSOIL SUBSTITUTE MATERIALS SHALL MEET THE REQUIREMENTS OF TOPSOIL NOTED ABOVE. SOIL TESTS SHALL BE PERFORMED TO DETERMINE THE COMPONENTS OF SAND, SILT, CLAY, ORGANIC MATTER, SOLUBLE SALTS AND PH LEVEL.

- FRIABLE MEANS EASILY CRUMBLES IN THE FINGERS, AS DEFINED IN SOIL TESTS.
- LOAMY MEANS TEXTURE GROUPS CONSISTING OF COARSE LOAMY SANDS, SANDY LOAM, FINE AND VERY FINE SANDY LOAM, SILT LOAM, CLAY LOAM, SANDY CLAY LOAM AND SILTY CLAY LOAM TEXTURES AND HAVING LESS THAN 35% COARSE FRAGMENTS (PARTICLES LESS THAN 2MM IN SIZE) AS DEFINED IN THE GLOSSARY OF SOIL SCIENCE TERMS, 1996, SOIL SCIENCE SOCIETY OF AMERICA.

STRIPPING AND STOCKPILING

- FIELD EXPLORATION SHOULD BE MADE TO DETERMINE WHETHER QUANTITY AND OR QUALITY OF SURFACE SOIL JUSTIFIES STRIPPING.
- STRIPPING SHOULD BE CONFINED TO THE IMMEDIATE CONSTRUCTION AREA.
- WHERE FEASIBLE, LIME MAY BE APPLIED BEFORE STRIPPING AT A RATE DETERMINED BY SOIL TESTS TO BRING THE SOIL PH TO APPROXIMATELY 6.5.
- A 4-6 INCH STRIPPING DEPTH IS COMMON, BUT MAY VARY DEPENDING ON THE PARTICULAR SOIL.
- STOCKPILES OF TOPSOIL SHOULD BE SITUATED SO AS NOT TO OBSTRUCT NATURAL DRAINAGE OR CAUSE OFF-SITE ENVIRONMENTAL DAMAGE.
- STOCKPILES SHOULD BE VEGETATED IN ACCORDANCE WITH STANDARDS PREVIOUSLY DESCRIBED HEREIN; SEE STANDARDS FOR PERMANENT (PG. 4-1) OR TEMPORARY (PG.7-1) VEGETATIVE COVER FOR SOIL STABILIZATION. WEEDS SHOULD NOT BE ALLOWED TO GROW ON STOCKPILES.

SITE PREPARATION

- GRADE AT THE ONSET OF THE OPTIMAL SEEDING PERIOD SO AS TO MINIMIZE THE DURATION AND AREA OF EXPOSURE OF DISTURBED SOIL TO EROSION. IMMEDIATELY PROCEED TO ESTABLISH VEGETATIVE COVER IN ACCORDANCE WITH THE SPECIFIED SEED MIXTURE. TIME IS OF THE ESSENCE.
- GRADE AS NEEDED AND FEASIBLE TO PERMIT THE USE OF CONVENTIONAL EQUIPMENT FOR SEEDBED PREPARATION, SEEDING, MULCH APPLICATION AND ANCHORING, AND MAINTENANCE. SEE THE STANDARD FOR LAND GRADING, PG. 19-1.
- AS GUIDANCE FOR IDEAL CONDITIONS, SUBSOIL SHOULD BE TESTED FOR LIME REQUIREMENT. LIME/STONE, IF NEEDED, SHOULD BE APPLIED TO BRING SOIL TO A PH OF APPROXIMATELY 6.5 AND INCORPORATED INTO THE SOIL AS NEARLY AS PRACTICAL TO A DEPTH OF 4 INCHES.
- PRIOR TO TOPSOILING, THE SUBSOIL SHALL BE IN COMPLIANCE WITH THE STANDARD FOR LAND GRADING, PG. 19-1.
- EMPLOY NEEDED EROSION CONTROL PRACTICES SUCH AS DIVERSIONS, GRADE STABILIZATION STRUCTURES, CHANNEL STABILIZATION MEASURES, SEDIMENTATION BASINS, AND WATERWAYS. SEE STANDARDS 11 THROUGH 42.

APPLYING TOPSOIL

TOPSOIL SHOULD BE HANDLED ONLY WHEN IT IS DRY ENOUGH TO WORK WITHOUT DAMAGING SOIL STRUCTURE; I.E., LESS THAN FIELD CAPACITY (SEE GLOSSARY).

A. A UNIFORM APPLICATION TO A DEPTH OF 5 INCHES, MINIMUM OF 4 INCHES, FIRMED IN PLACE IS REQUIRED. ALTERNATIVE DEPTHS MAY BE CONSIDERED WHERE SPECIAL REGULATORY AND/OR INDUSTRY DESIGN STANDARDS ARE APPROPRIATE. SUCH AS ON GOLF COURSES, SPORTS FIELDS, LANDFILL CAPPING, ETC. SOILS WITH A PH OF 4.0 OR LESS OR CONTAINING IRON SULFIDE SHALL BE COVERED WITH A MINIMUM DEPTH OF 12 INCHES OF SOIL HAVING A PH OF 5.0 OR MORE, IN ACCORDANCE WITH THE STANDARD FOR MANAGEMENT OF HIGH ACID PRODUCING SOIL (PG. 1-1).

- PURSUANT TO THE REQUIREMENTS IN SECTION 7 OF THE STANDARD FOR PERMANENT VEGETATIVE STABILIZATION, THE CONTRACTOR IS RESPONSIBLE TO ENSURE THAT PERMANENT VEGETATIVE COVER BECOMES ESTABLISHED ON AT LEAST 80% OF THE SOILS TO BE STABILIZED WITH VEGETATION. FAILURE TO ACHIEVE THE MINIMUM COVERAGE MAY REQUIRE ADDITIONAL WORK TO BE PERFORMED BY THE CONTRACTOR TO INCLUDE SOME OR ALL OF THE FOLLOWING: SUPPLEMENTAL SEEDING, RE-APPLICATION OF LIME AND FERTILIZERS, AND/OR THE ADDITION OF ORGANIC MATTER (I.E. COMPOST) AS A TOP DRESSING. SUCH ADDITIONAL MEASURES SHALL BE BASED ON SOIL TESTS SUCH AS THOSE OFFERED BY RUTGERS COOPERATIVE EXTENSION SERVICE OR OTHER APPROVED LABORATORY FACILITIES QUALIFIED TO TEST SOIL SAMPLES FOR AGRONOMIC PROPERTIES.

STANDARD FOR
MANAGEMENT OF HIGH ACID-PRODUCING SOILS

DEFINITION

HIGH ACID-PRODUCING SOILS ARE SOILS WITH A PH OF 4.0 OR LESS OR CONTAIN IRON SULFIDE.

PURPOSE



TO PREVENT OR LIMIT EXPOSURE AREA TIME AND SPREADING BY EQUIPMENT OR RAINFALL ON AND OFFSITE AND TO MINIMIZE EROSION SEDIMENTATION AND ACID LEACHATE-RELATED DAMAGES.

CONDITIONS WHERE PRACTICE APPLIES

THIS PRACTICE IS APPLICABLE TO ANY HIGH ACID-PRODUCING SOIL MATERIALS. SUCH MATERIALS HAVE BEEN FOUND IN COASTAL PLAIN AREAS OF BURLINGTON, CAMDEN, CUMBERLAND, GLoucester, MERCER, MIDDLESEX, MONMOUTH, OCEAN, SALEM AND SOMERSET COUNTIES.

METHODS AND MATERIALS


- LIMIT THE EXCAVATION AREA AND EXPOSURE TIME WHEN HIGH ACID-PRODUCING SOILS ARE ENCOUNTERED.
- TOPSOIL STRIPPED FROM THE SITE SHALL BE STORED SEPARATELY FROM TEMPORARILY STOCKPILED HIGH ACID-PRODUCING SOILS.
- STOCKPILES OF HIGH ACID-PRODUCING SOIL SHOULD BE LOCATED ON LEVEL LAND TO MINIMIZE ITS MOVEMENT, ESPECIALLY WHEN THIS MATERIAL HAS A HIGH CLAY CONTENT.
- TEMPORARILY STOCKPILED HIGH ACID-PRODUCING SOIL MATERIAL TO BE STORED MORE THAN 48 HOURS SHOULD BE COVERED WITH PROPERLY ANCHORED, HEAVY GARD SHEETS OF POLYETHYLENE WHERE POSSIBLE. IF NOT POSSIBLE, STOCKPILES SHALL BE COVERED WITH A MINIMUM OF 3 TO 6 INCHES OF WOOD CHIPS TO MINIMIZE EROSION OF THE STOCKPILE. SILT FENCE SHALL BE INSTALLED AT THE TOE OF THE SLOPE TO CONTAIN MOVEMENT OF THE STOCKPILED MATERIAL. TOPSOIL SHALL NOT BE APPLIED TO THE STOCKPILES TO PREVENT TOPSOIL CONTAMINATION WITH HIGH ACID-PRODUCING SOIL.
- HIGH ACID-PRODUCING SOILS WITH A PH OF 4.0 OR LESS OR CONTAINING IRON SULFIDE (INCLUDING BORROW FROM CUTS OR DREGGED SEDIMENT) SHALL BE ULTIMATELY ACIDED OR BURIED WITH LIME/STONE APPLIED AT THE RATE OF 10 TONS PER ACRE (OR 450 POUNDS PER 1,000 SQUARE FEET OF SETTLED SOIL AREA) AND COVERED WITH A MINIMUM OF 12 INCHES OF SETTLED SOIL WITH A PH OF 5.0 OR MORE EXCEPTS AS FOLLOWS:
 - AREAS WHERE TREES OR SHRUBS ARE TO BE PLANTED SHALL BE COVERED WITH A MINIMUM OF 24 INCHES OF SOIL WITH A OH OF 5 OR MORE.
 - DISPOSAL AREAS SHALL NOT BE LOCATED WITHIN 24 INCHES OF ANY SURFACE OF A SLOPE OR BANK, SUCH AS BERMS, STREAM BANKS, DITCHES, AND OTHERS, TO PREVENT POTENTIAL LATERAL LEACHING DAMAGES.
- EQUIPMENT USED FOR MOVEMENT OF HIGH ACID-PRODUCING SOILS SHOULD BE CLEANED AT THE END OF EACH DAY TO PREVENT SPREADING OF HIGH ACID-PRODUCING SOIL MATERIALS TO OTHER PARTS OF THE SITE, INTO STREAMS OR STORMWATER CONVEYANCES, AND TO PROTECT MACHINERY FROM ACCELERATED RUSTING.
- NON-VEGETATIVE EROSION CONTROL PRACTICES (STONE TRACKING PADS, STRATEGICALLY PLACED LIMESTONE CHECK DAM, SEDIMENT BARRIER, WOODCHIPS) SHOULD BE INSTALLED TO LIMIT THE MOVEMENT OF HIGH ACID-PRODUCING SOILS FROM, AROUND, OR OFF THE SITE.
- FOLLOWING BURIAL OR REMOVAL OF HIGH ACID-PRODUCING SOILS, TOPSOILING AND SEEDING OF THE SITE (SEE TEMPORARY VEGETATIVE COVER FOR SOIL STABILIZATION, PERMANENT VEGETATIVE COVER FOR SOIL STABILIZATION, AND TOPSOILING), MONITORING MUST CONTINUE FOR A MINIMUM OF 6 MONTHS TO ENSURE THERE IS ADEQUATE STABILIZATION AND THAT NO HIGH ACID-PRODUCING SOIL PROBLEMS EMERGE. IF PROBLEMS EXIST, THE AFFECTED AREA MUST BE TREATED AS INDICATED ABOVE TO CORRECT THE PROBLEM.

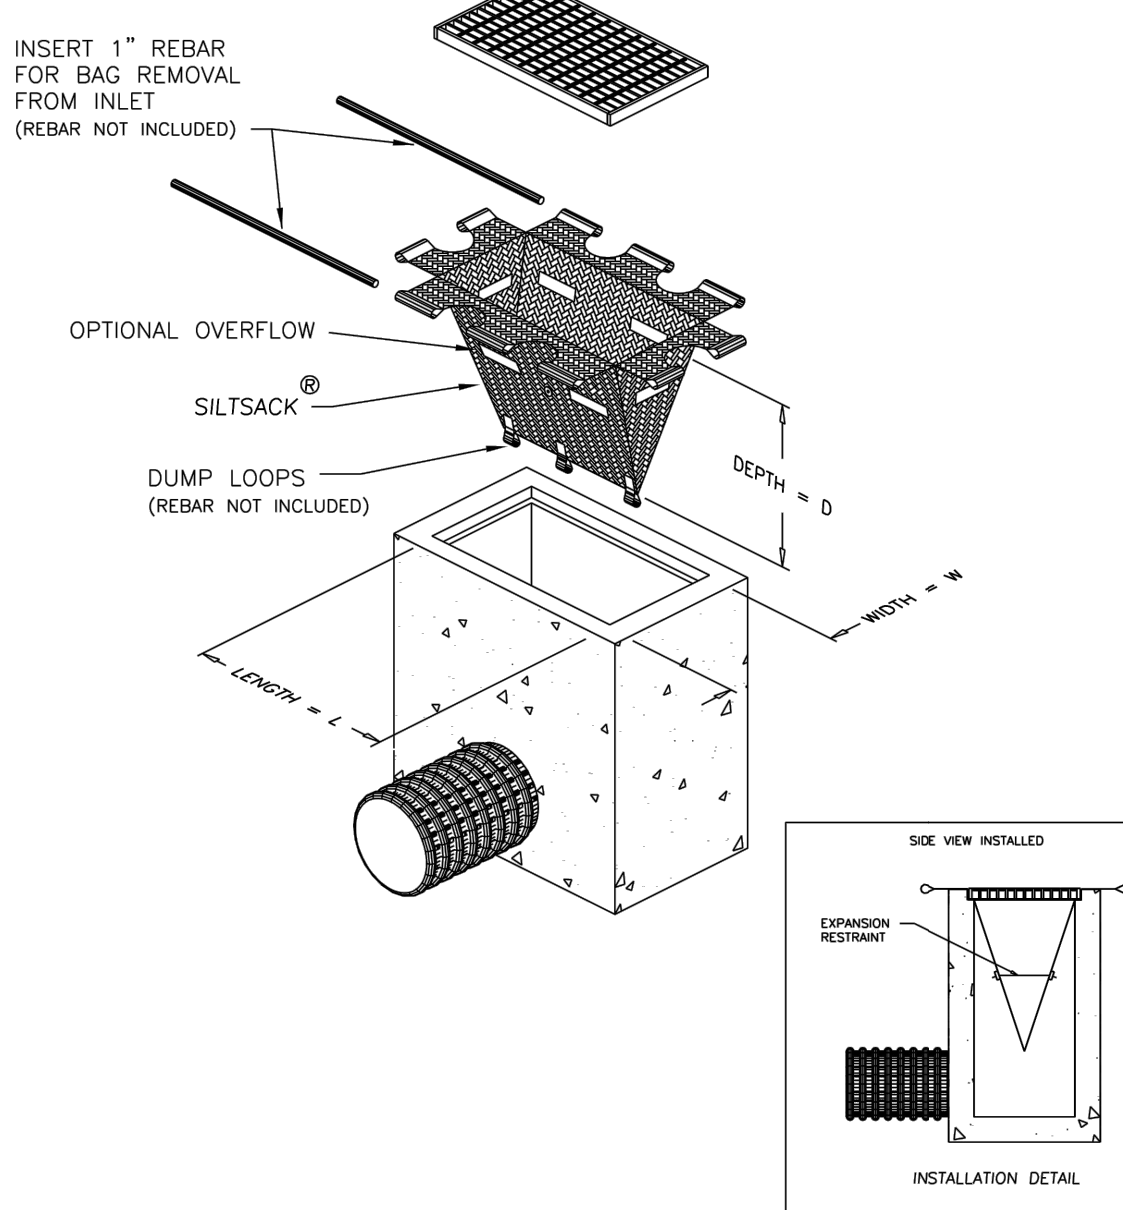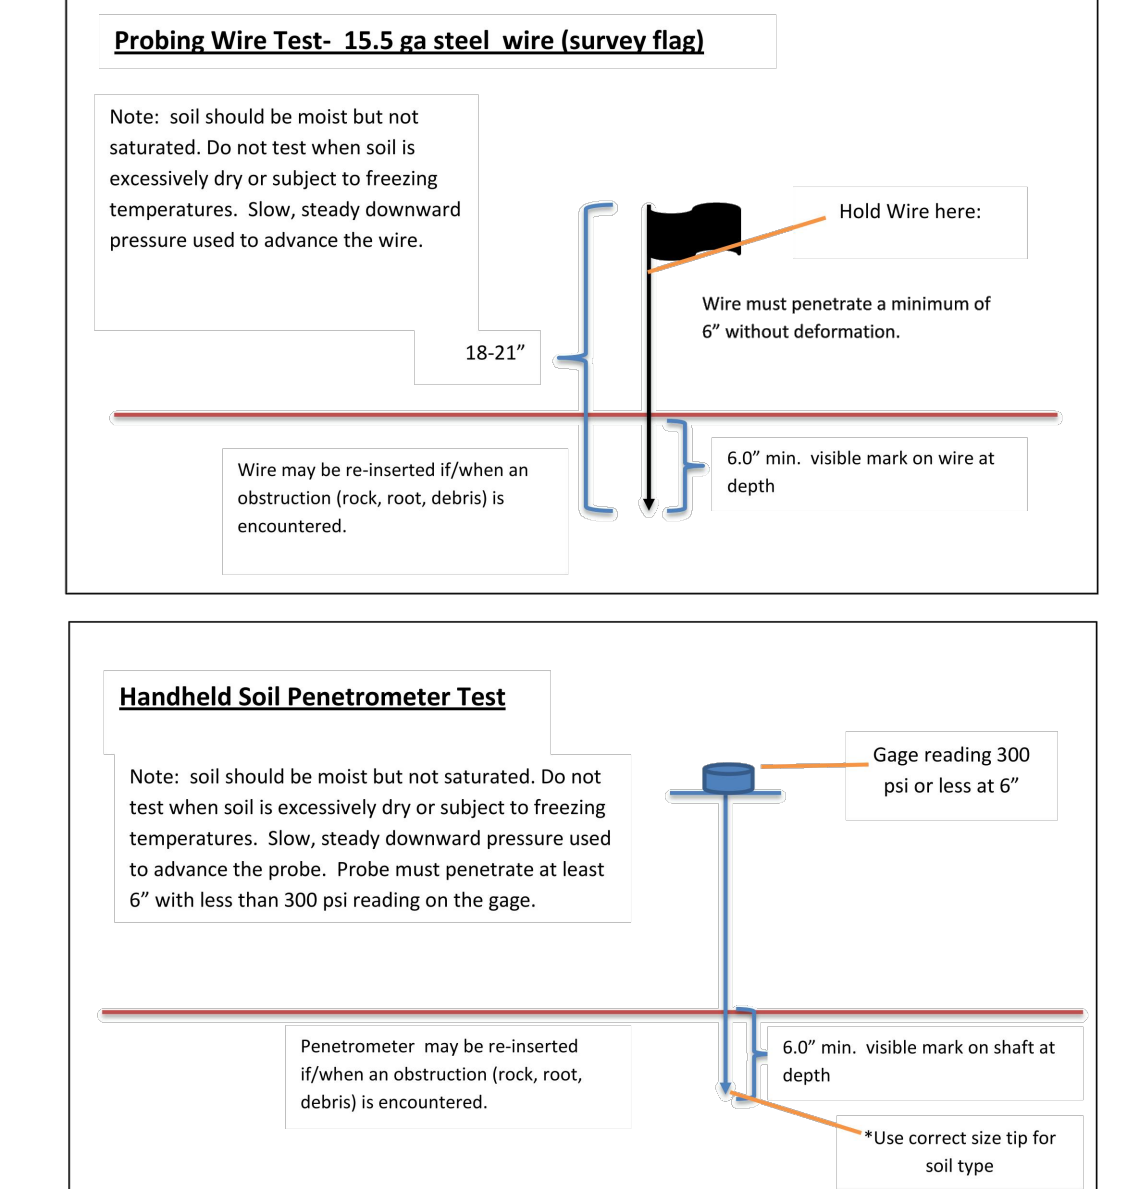



DETAIL OF INLET SEDIMENT CONTROL DEVICE
TYPE A - WITHOUT CURB DEFLECTOR

- FOLLOW MFG. SPECIFICATIONS AND RECOMMENDATIONS FOR INSTALLATION AND MAINTENANCE.





























SILT SACK TYPE INLET PROTECTION DETAIL
(OR APPROVED EQUAL)

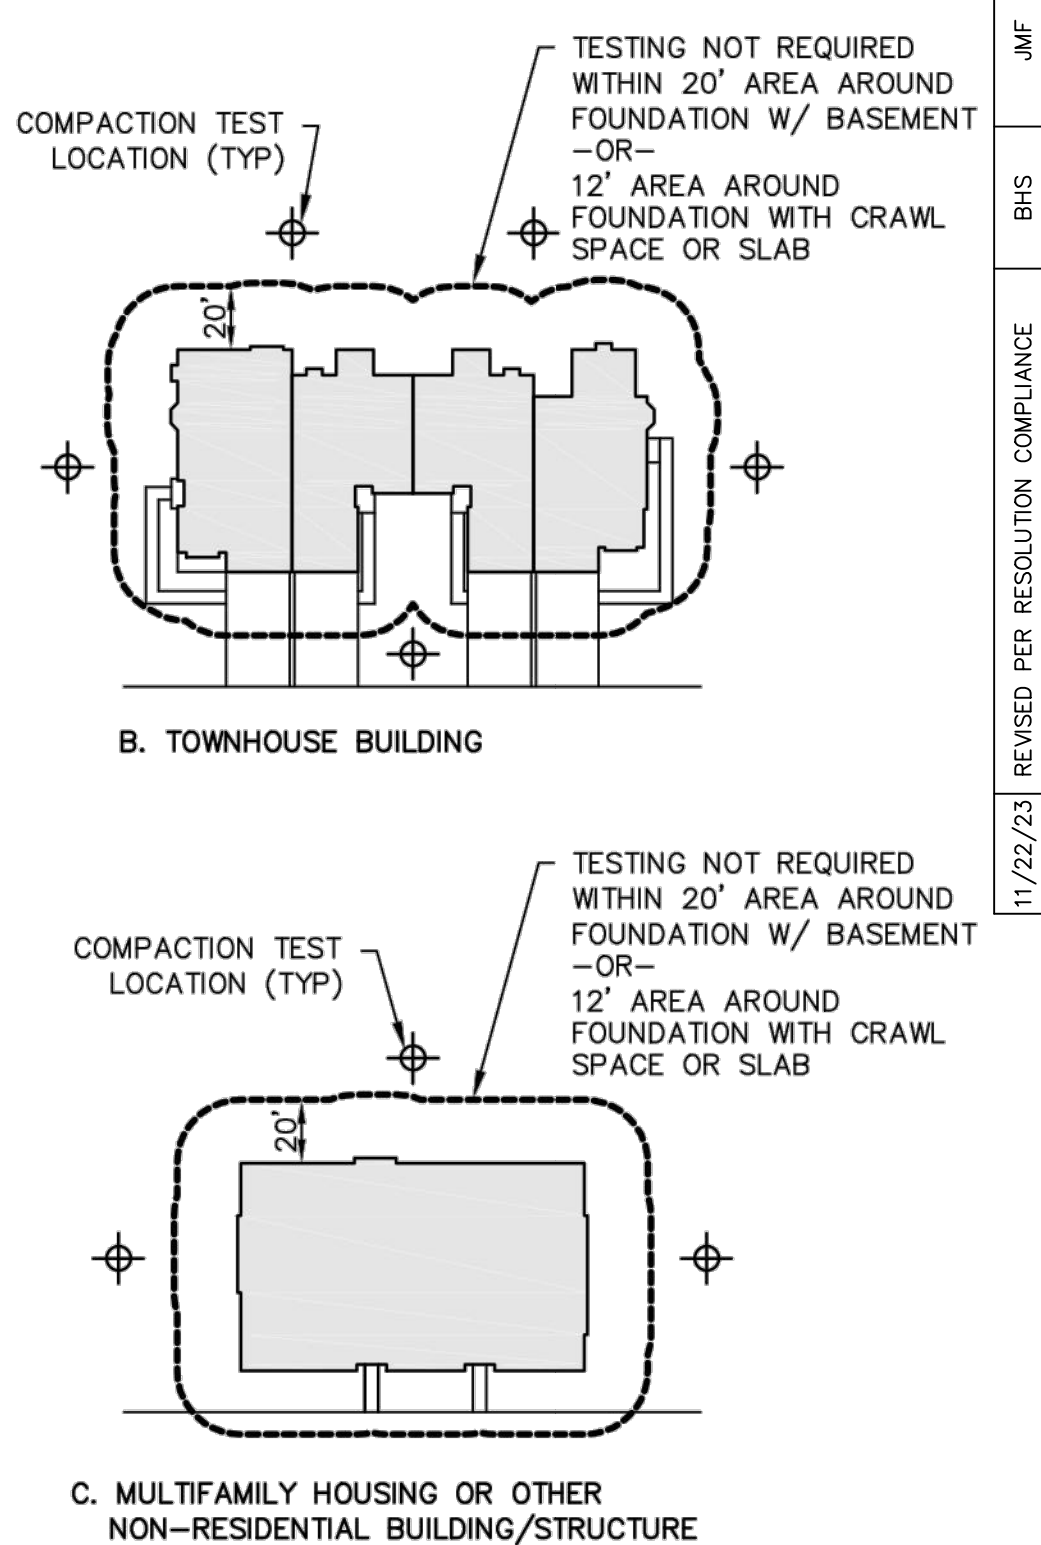

File Name: C:\Users\Properties\Documents\2023 - Hopewell Township\DWG\08-Detals.dwg
Plot time: May 22, 2023 - 9:38am

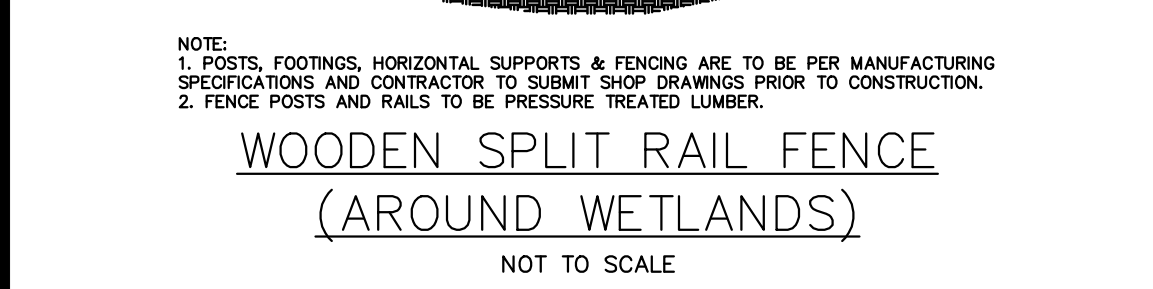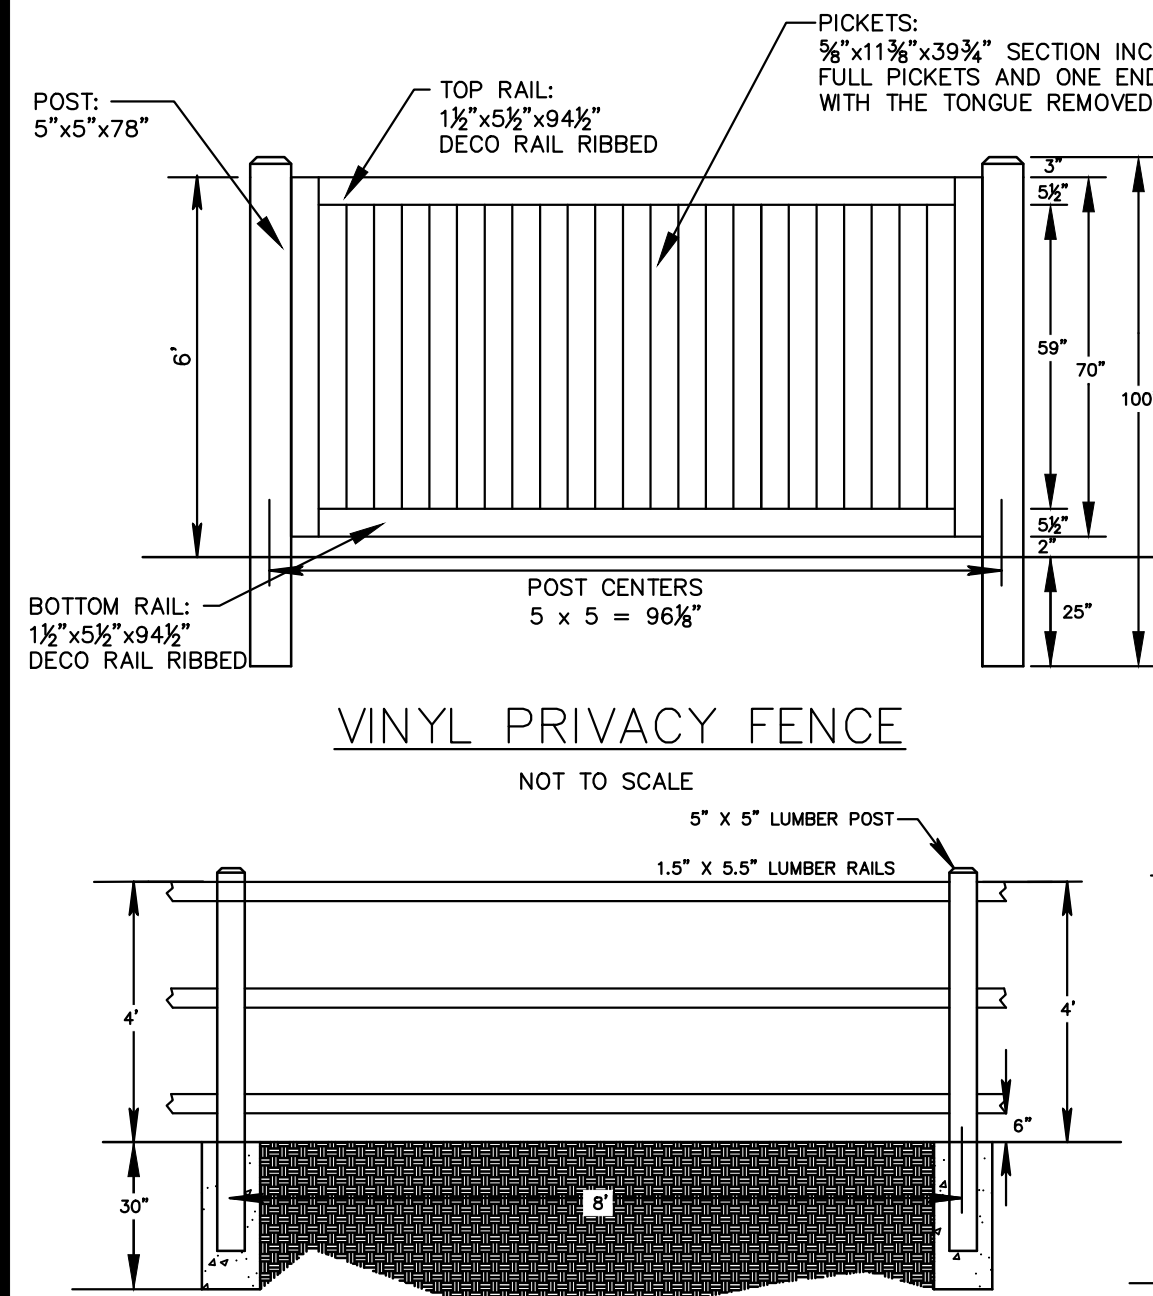

Part Number	105520-0-A	115520-0-A	105620-0-A	115620-0-A
NEMA Configuration	NEMA 5-20		NEMA 6-20	
Voltage (AC)	125		240	
Frequency (Hz)	50 to 60Hz			
Max Current (A)	20 Peak 15 Amps Continuous			
Peak Overcurrent (A)	25 (100ns)			
Over Voltage (V AC)	264			
Dimensions	125.5 x 125.5 x 37 mm (5.75 x 5.75 x 1.25 in) (LxWxH)			
Temperature Range	Operating Environment: -20°C to 50°C			
Humidity	0-90% relative humidity			
Plastic	Polycarbonate, UL-94 V-0 Flame Rating			
Max Wattage (kWh)	1.92		3.8	
Wire Gauge (AWG / mm²)	12 / 2.05			
Connectivity	WiFi Cellular		WiFi Cellular	
Agency Approvals	UL Intertek UL-916 (ETL Listing 50205724)			
Warranty	3 Year			

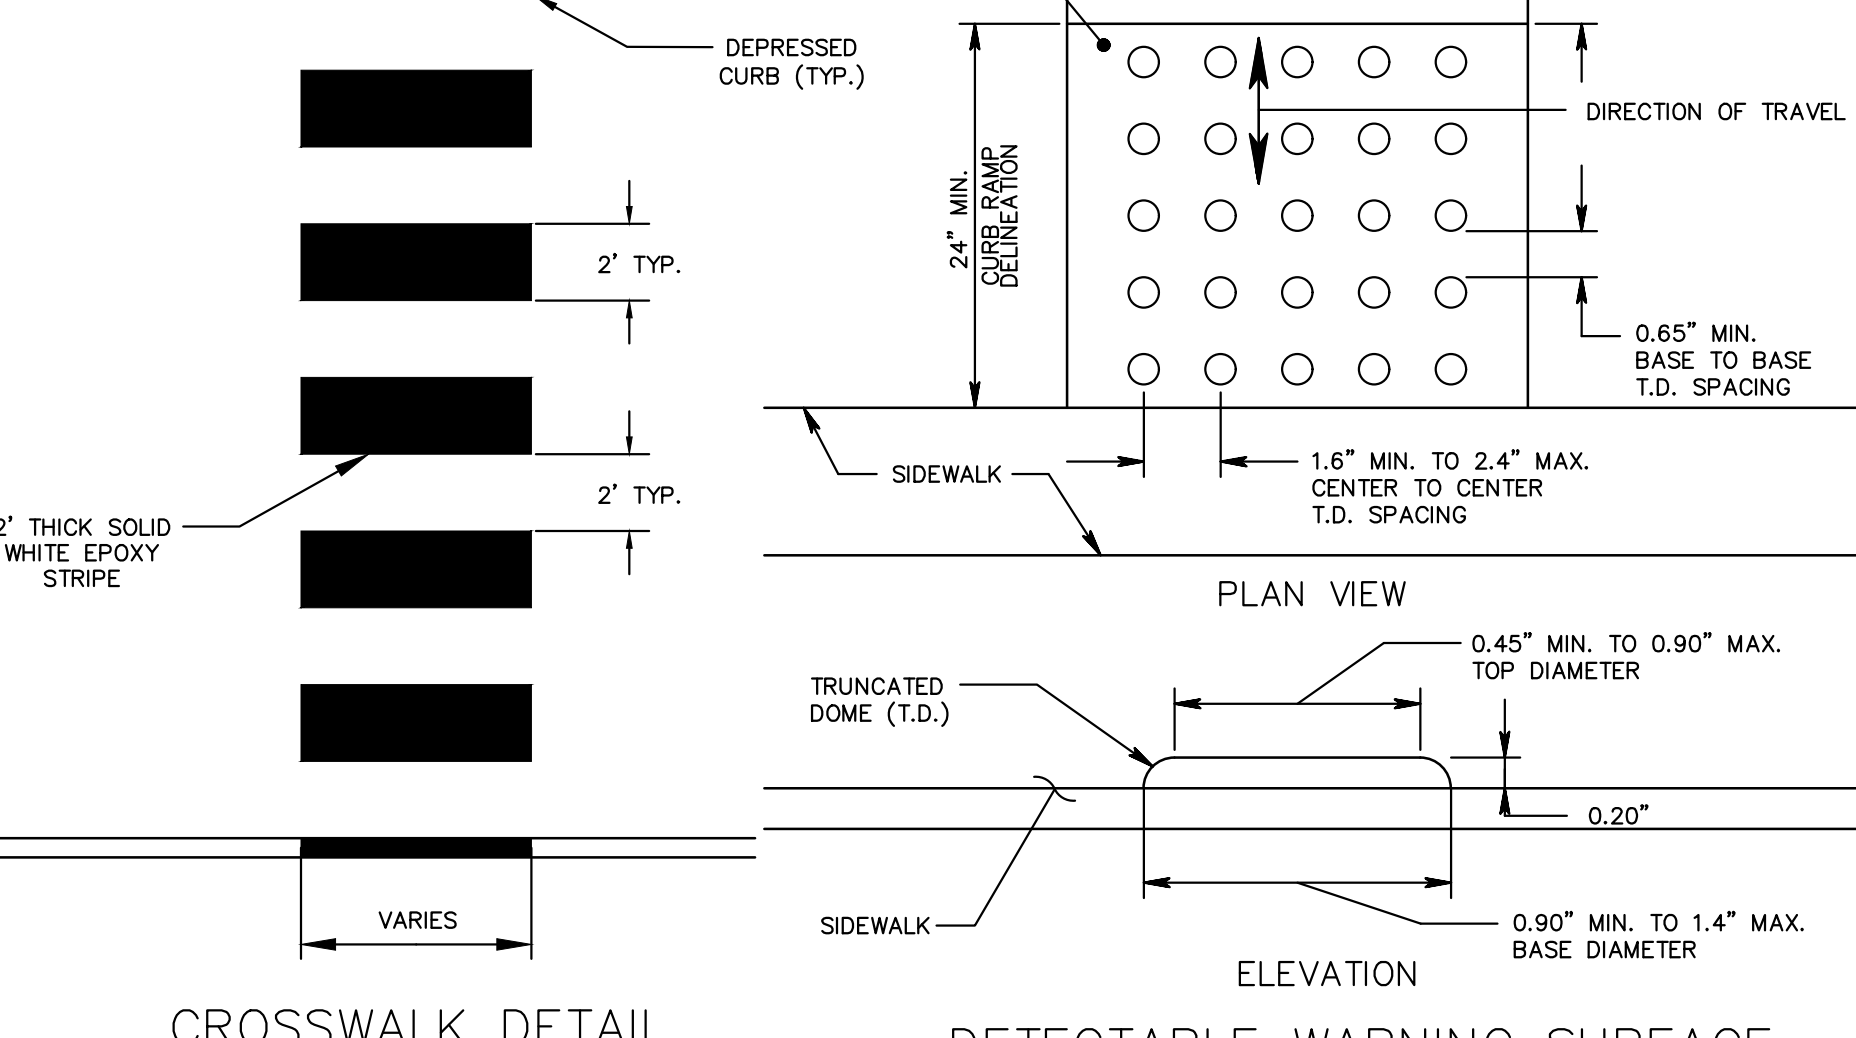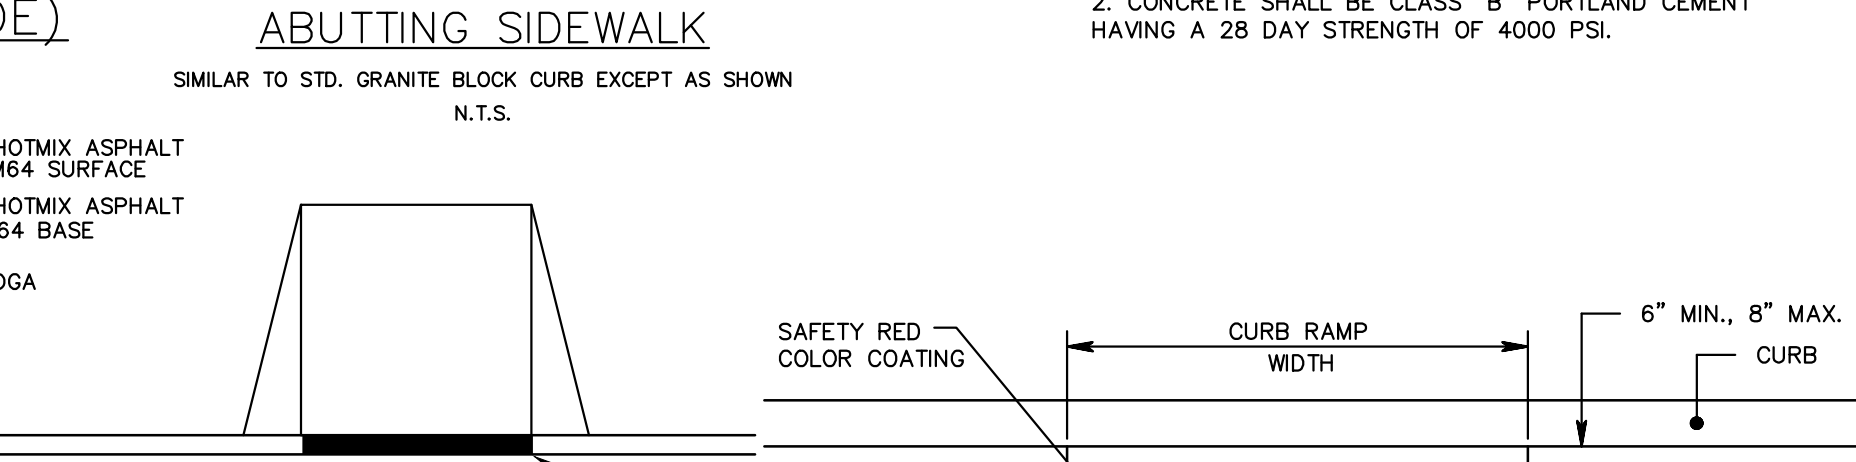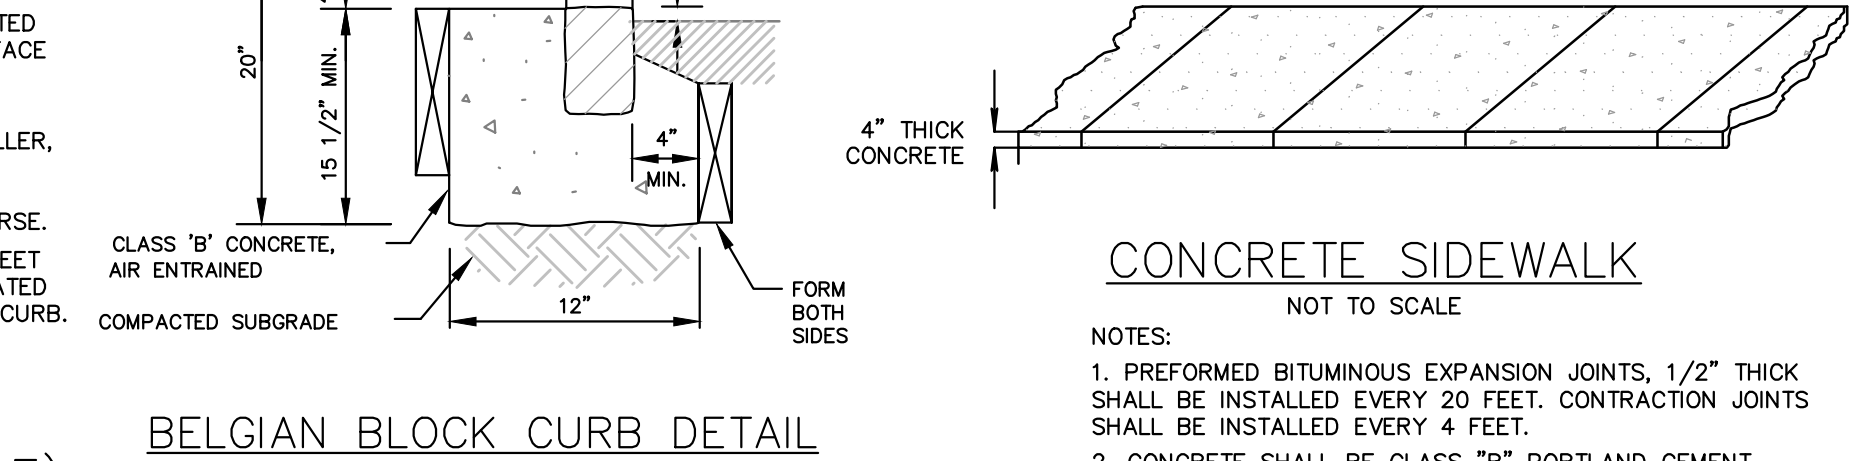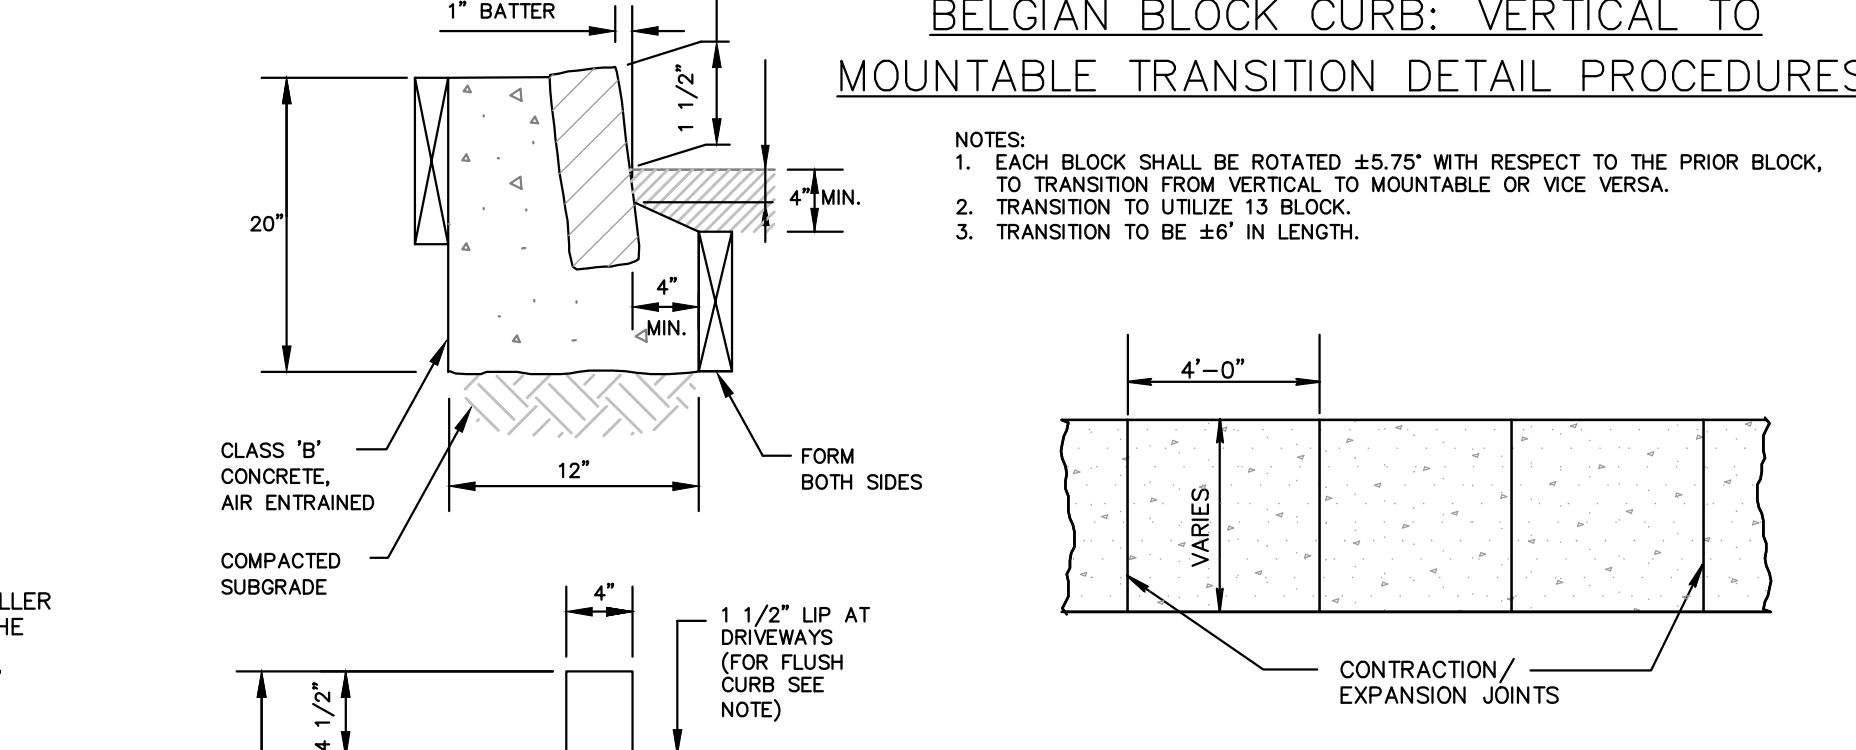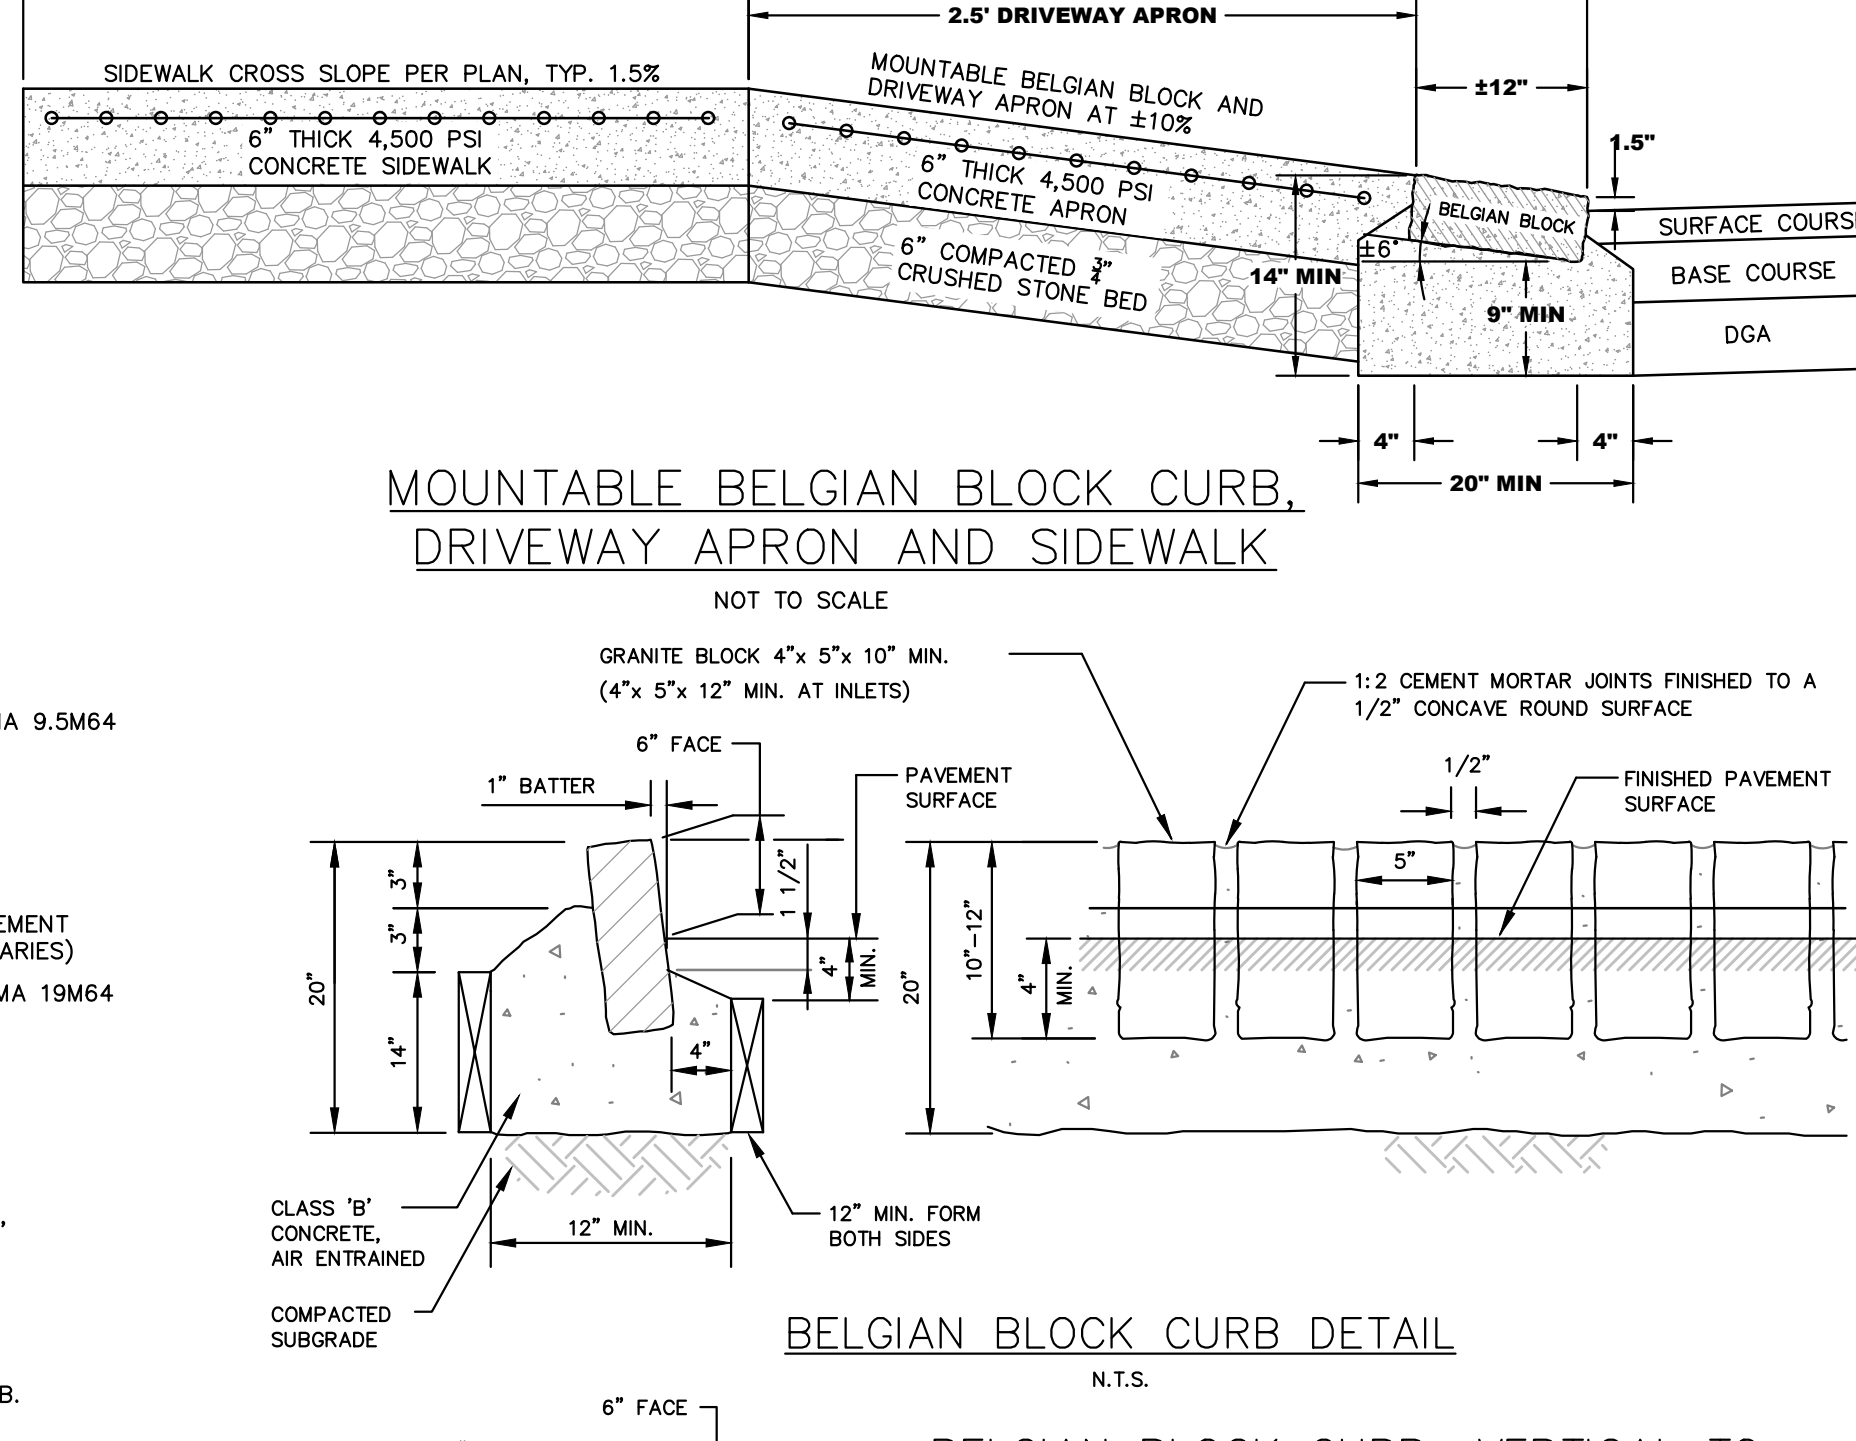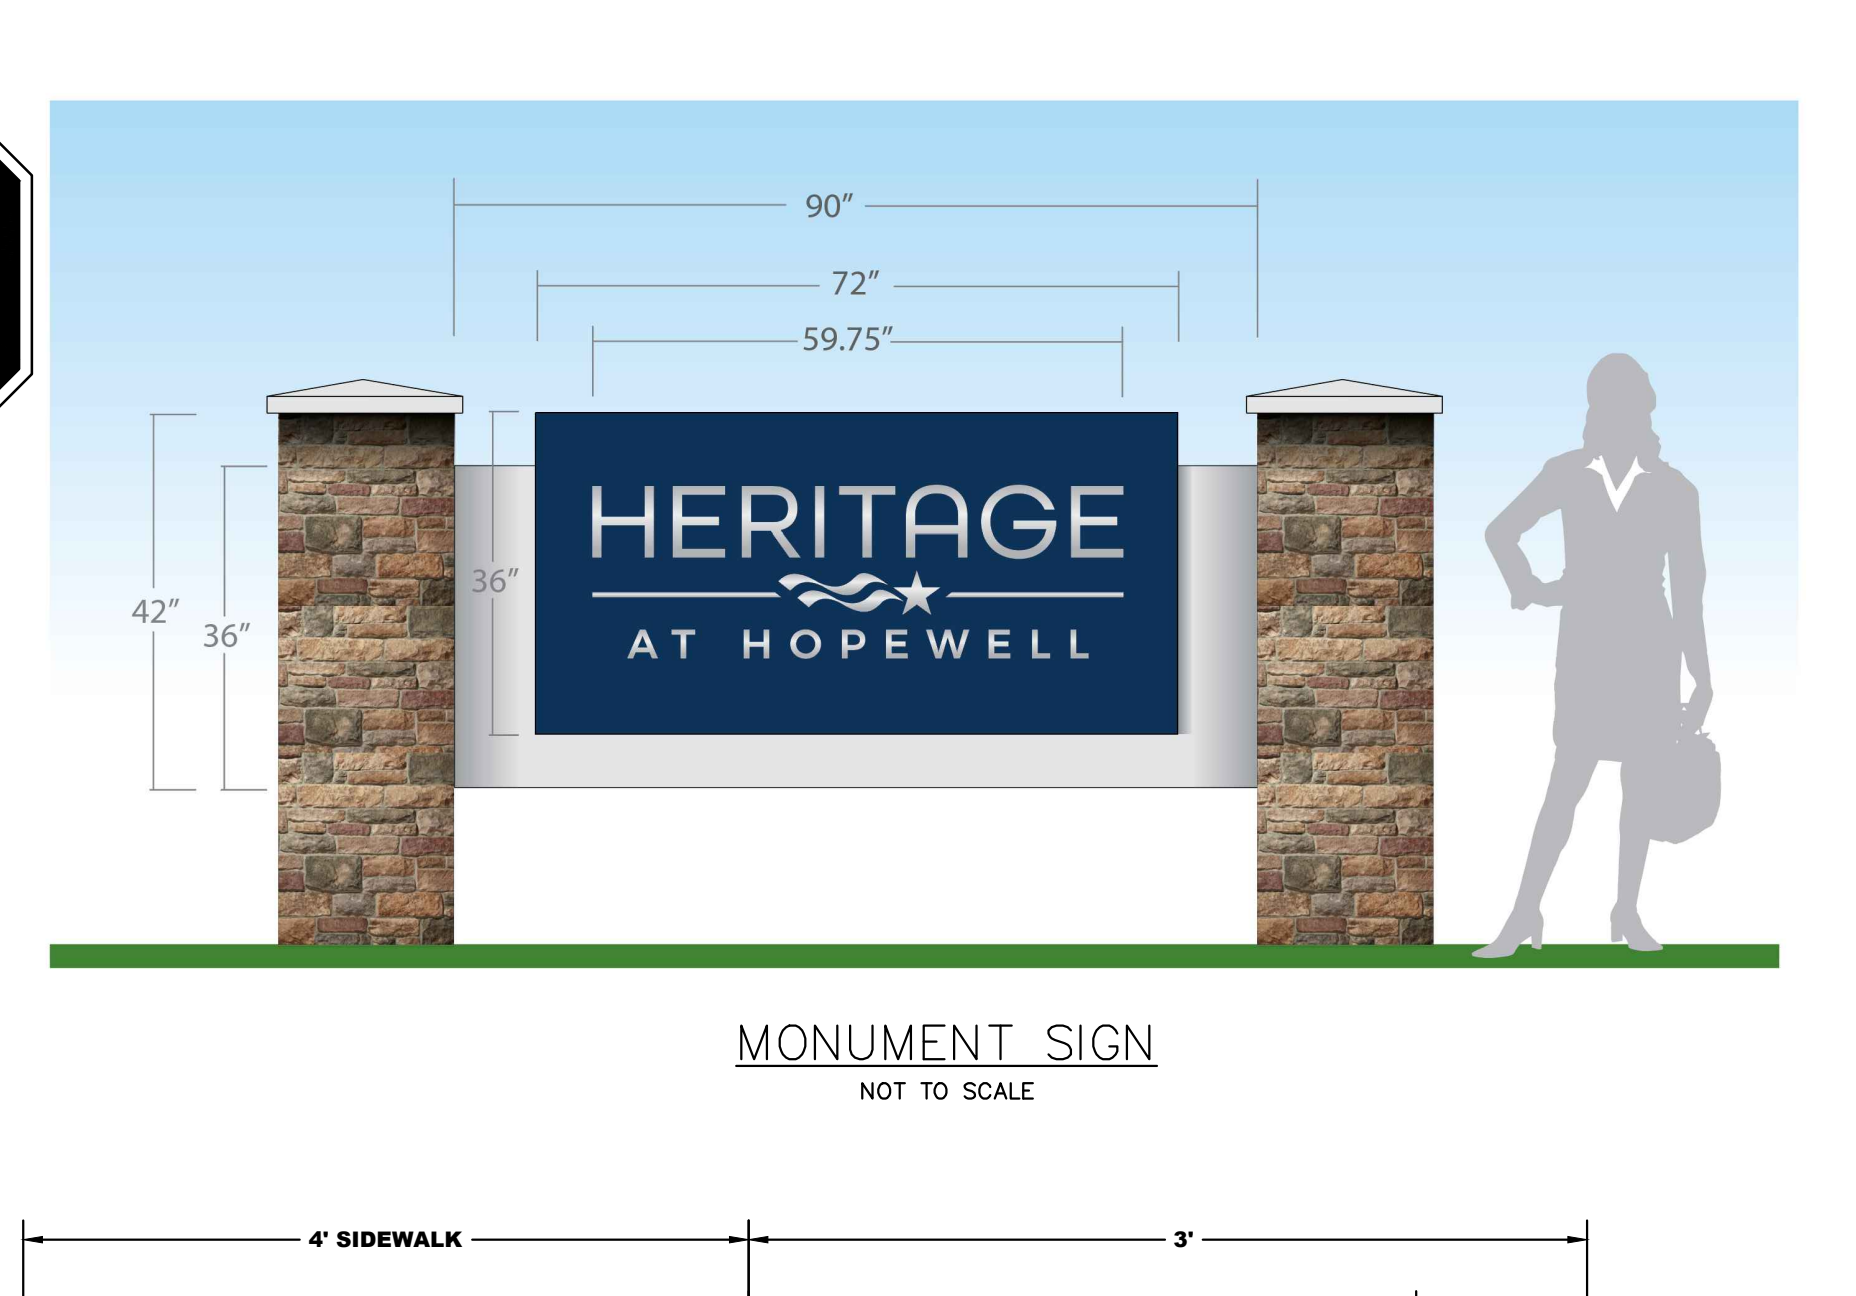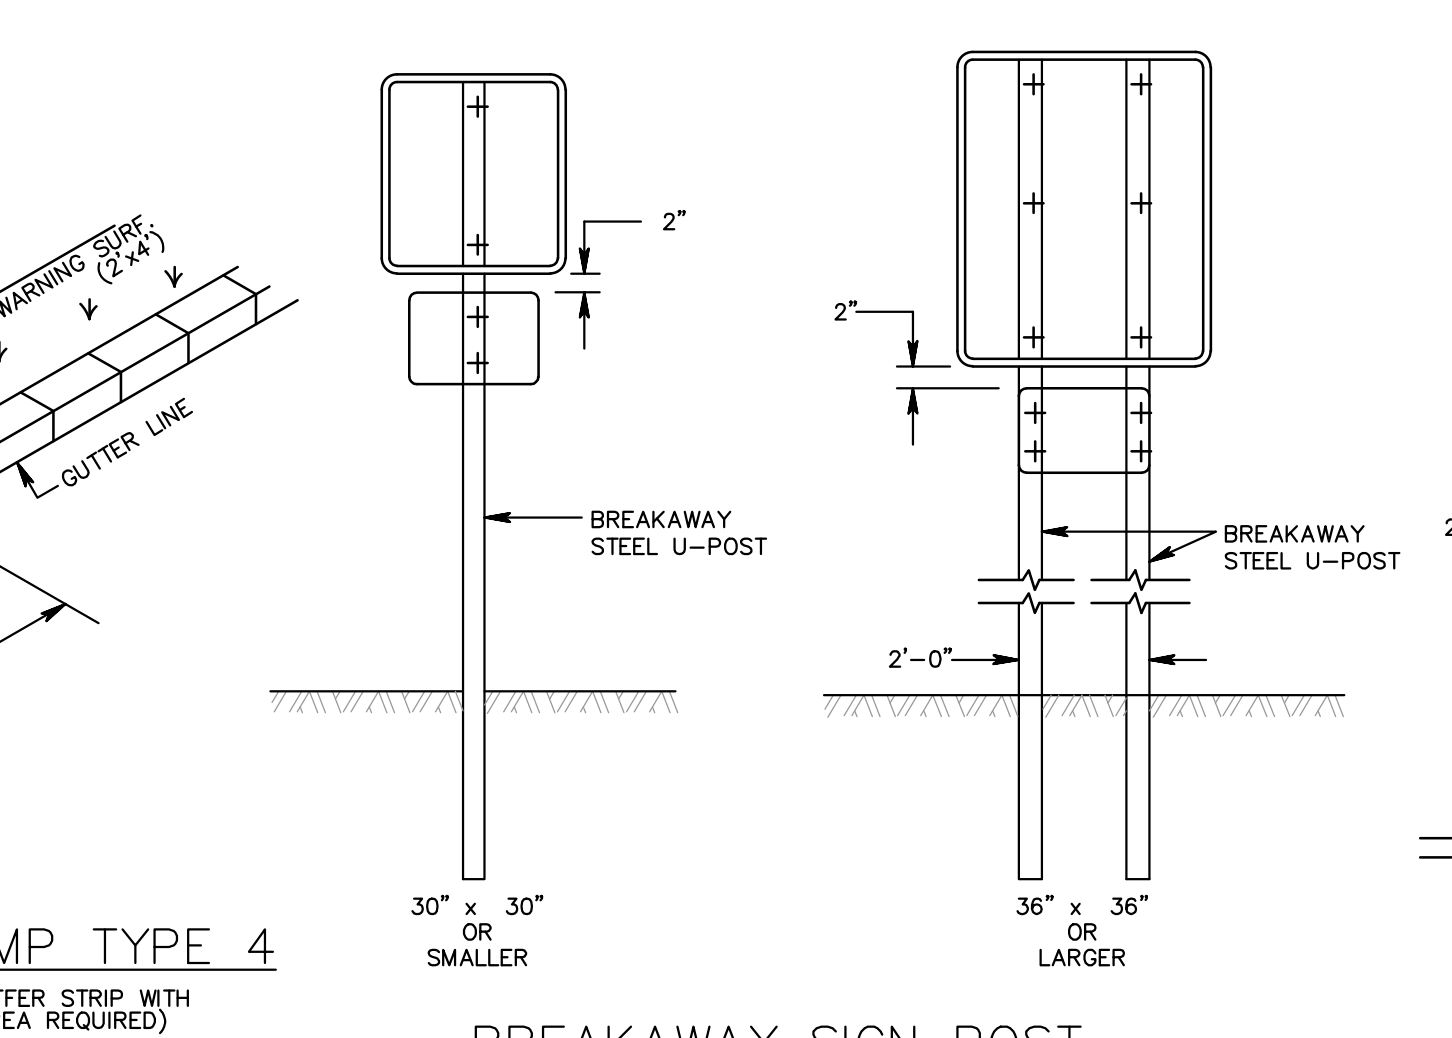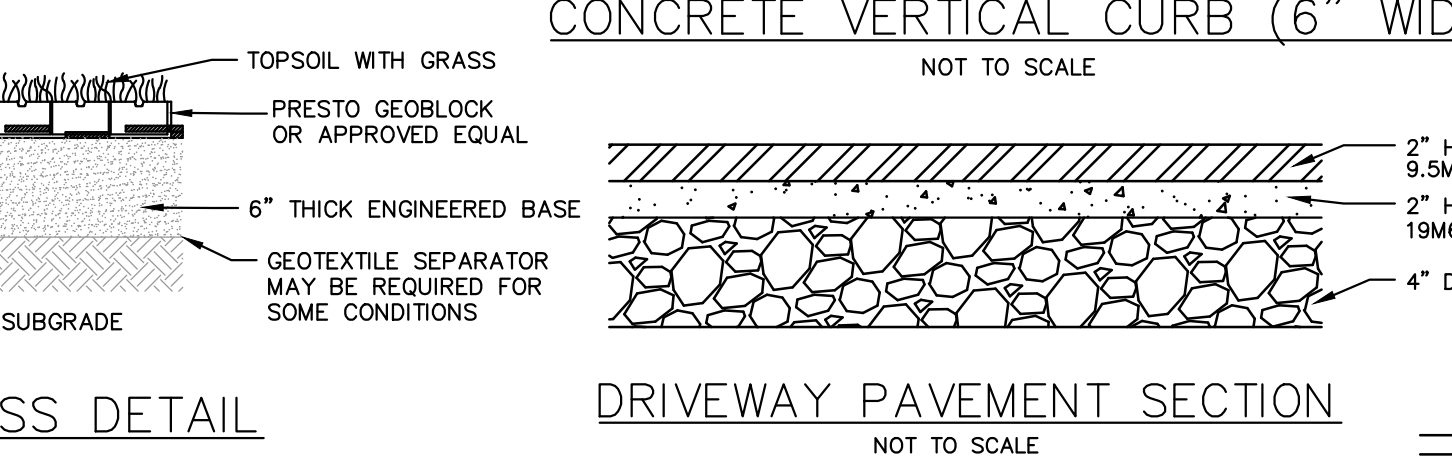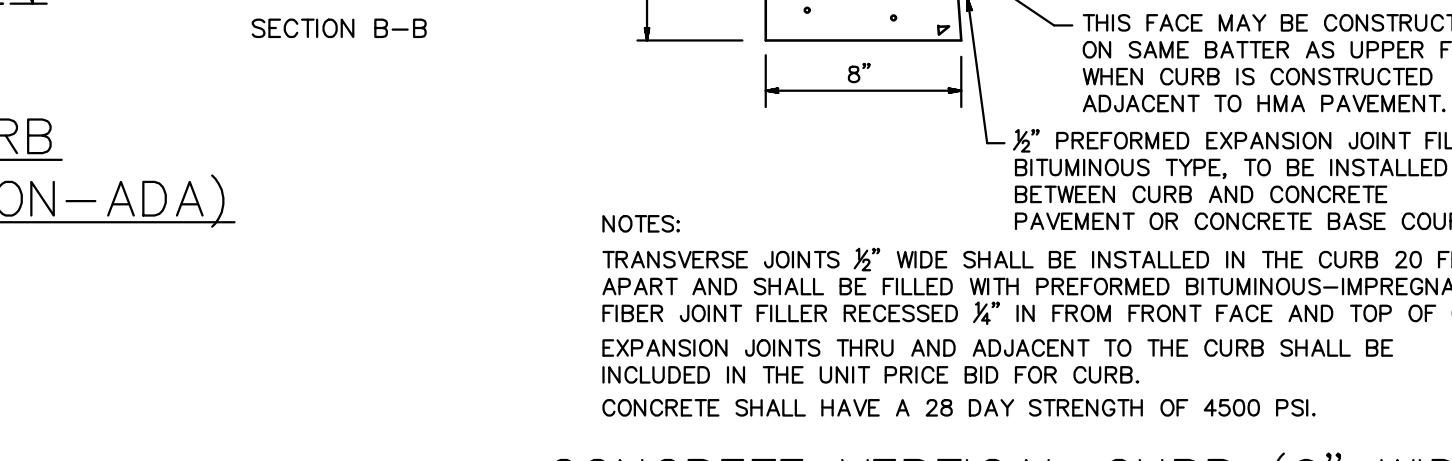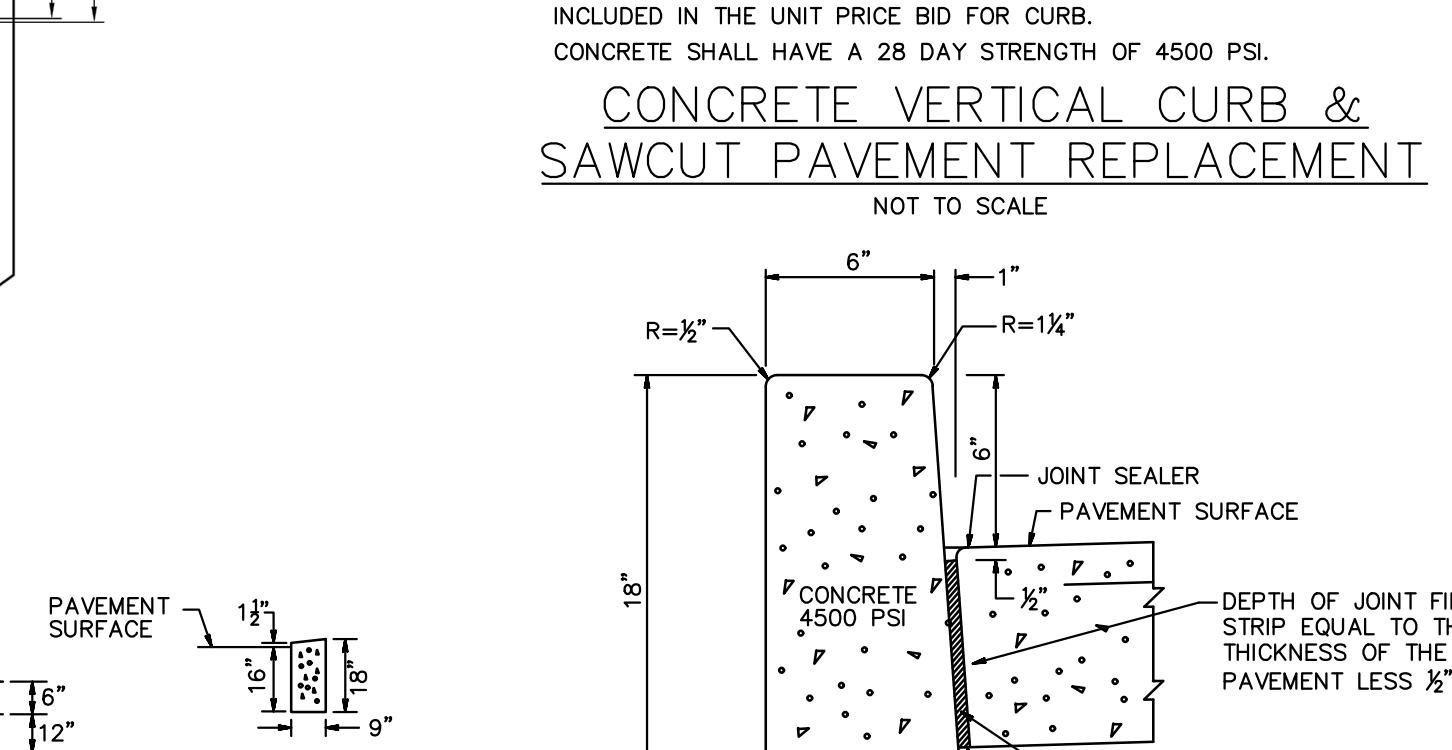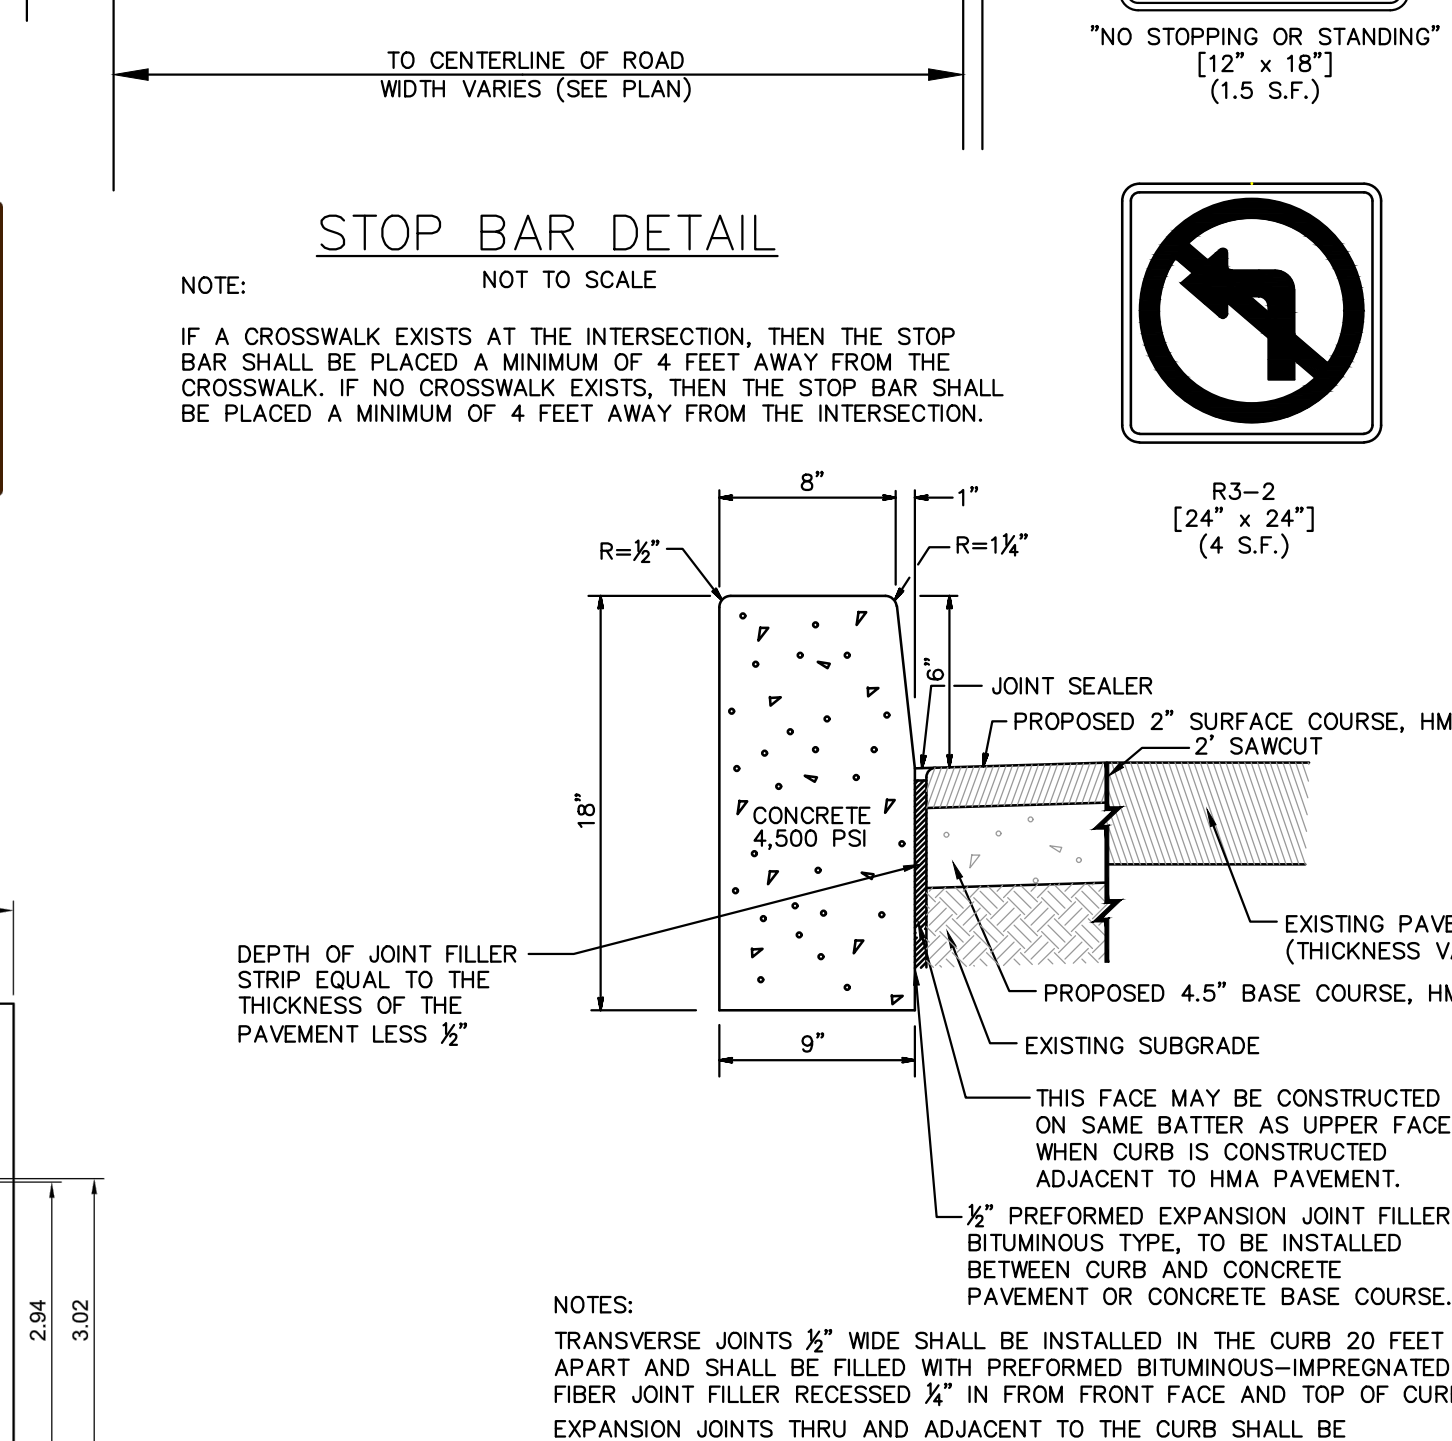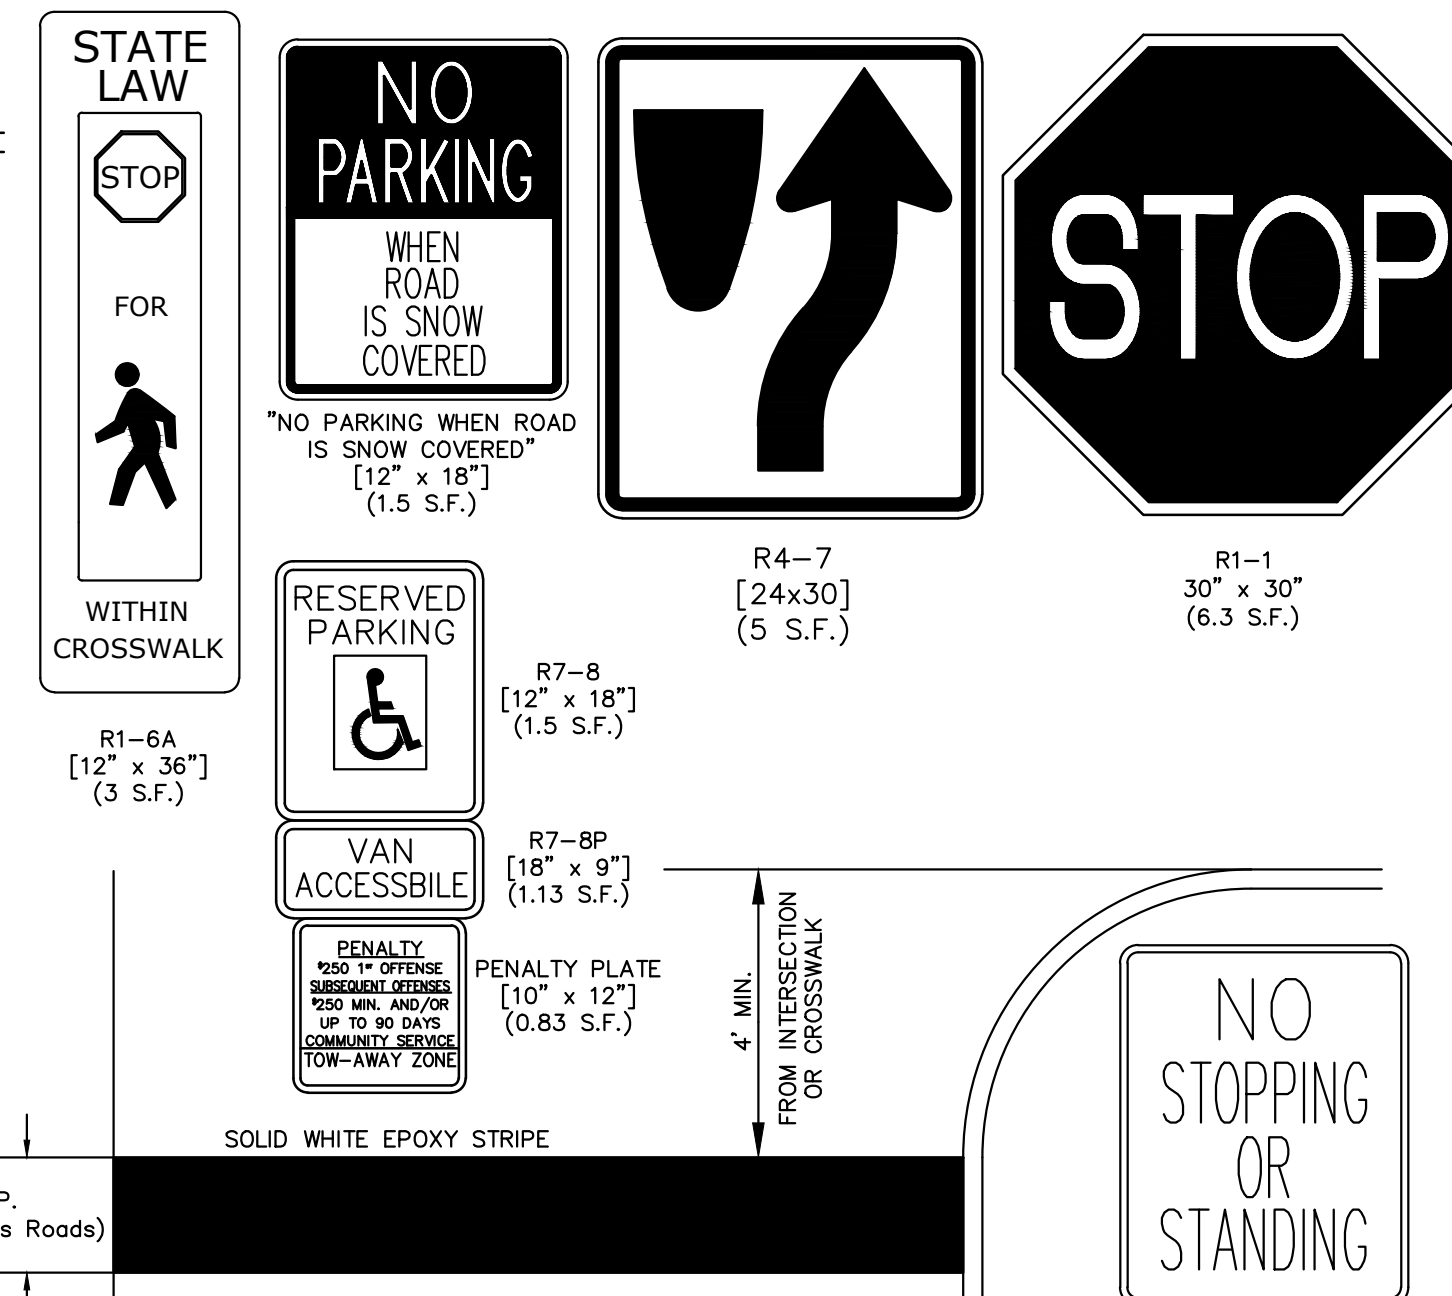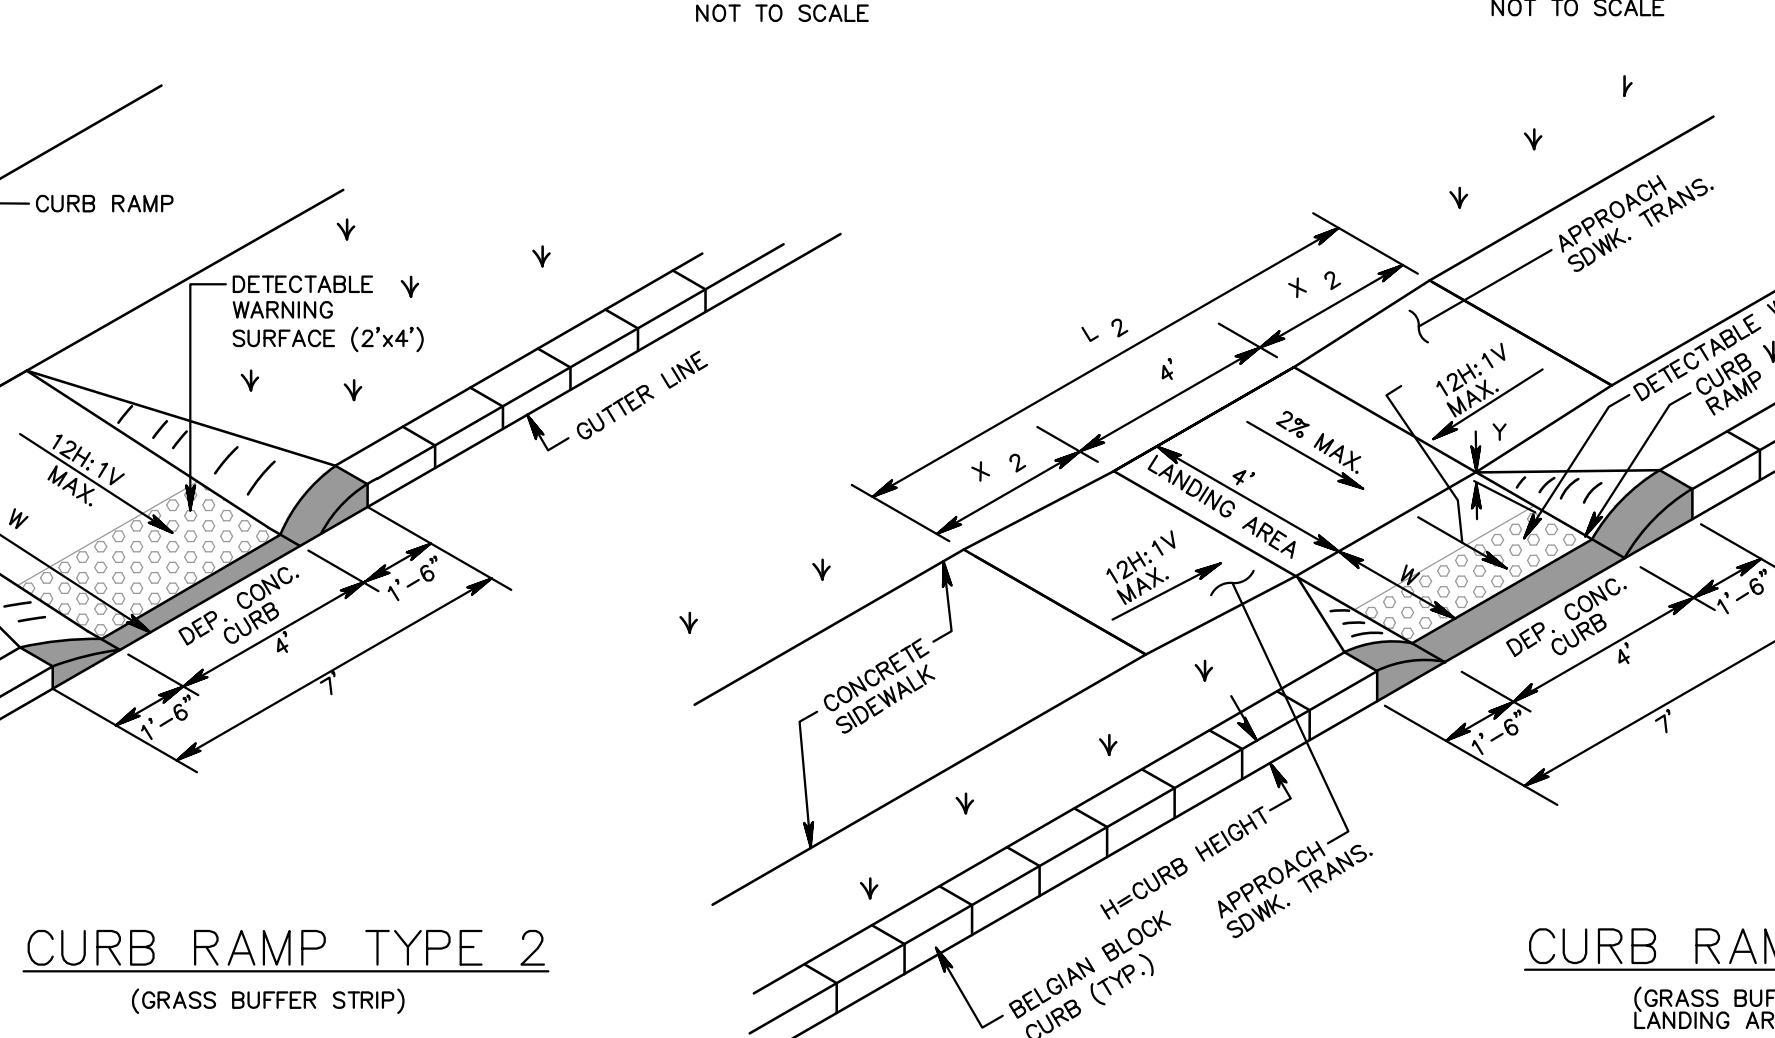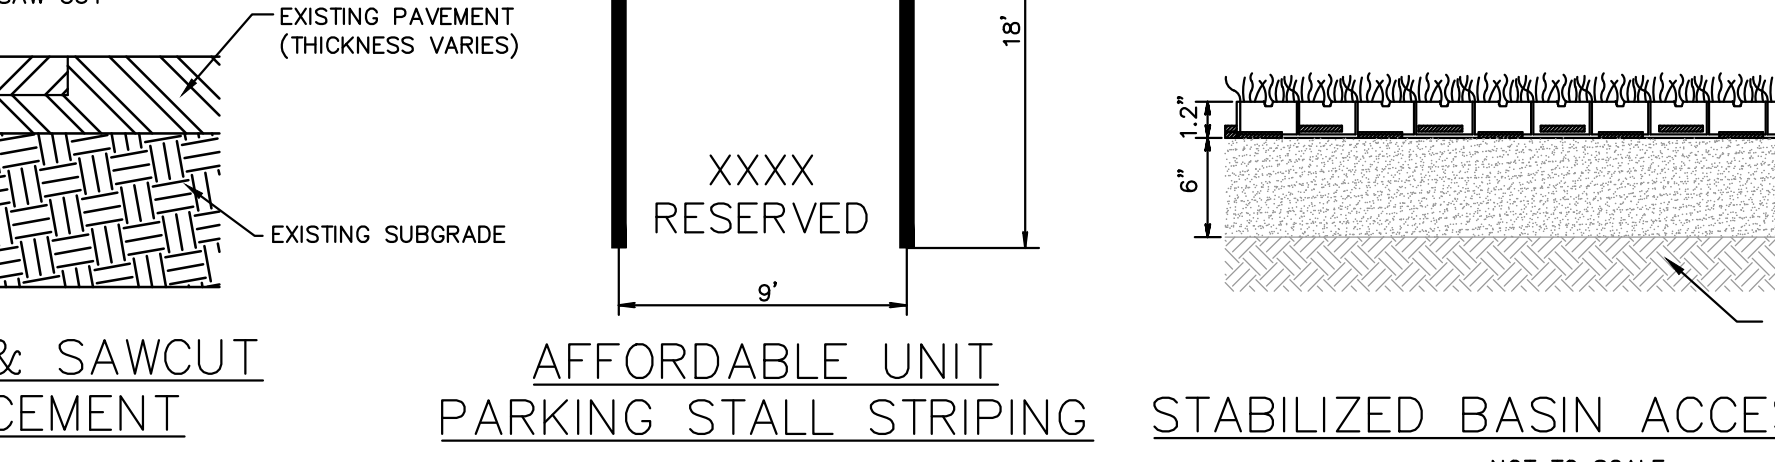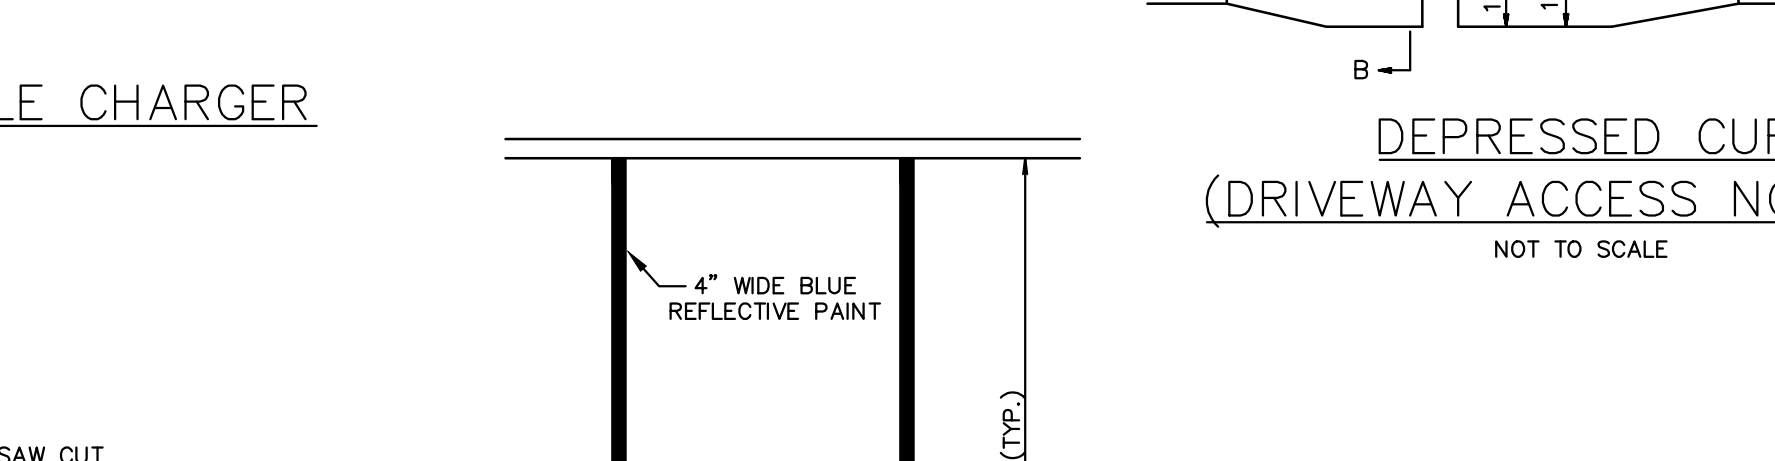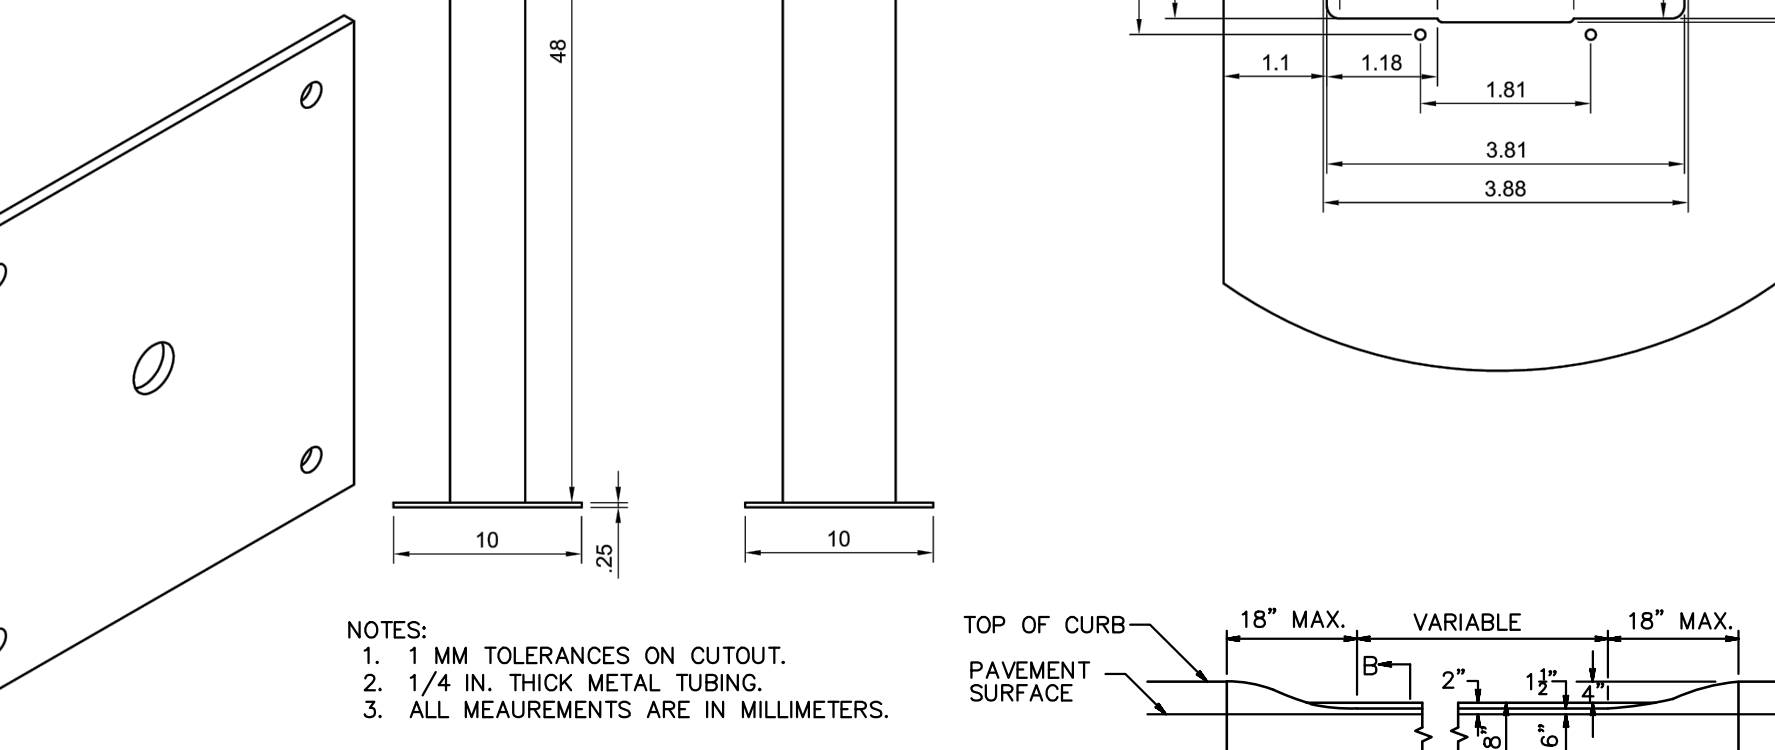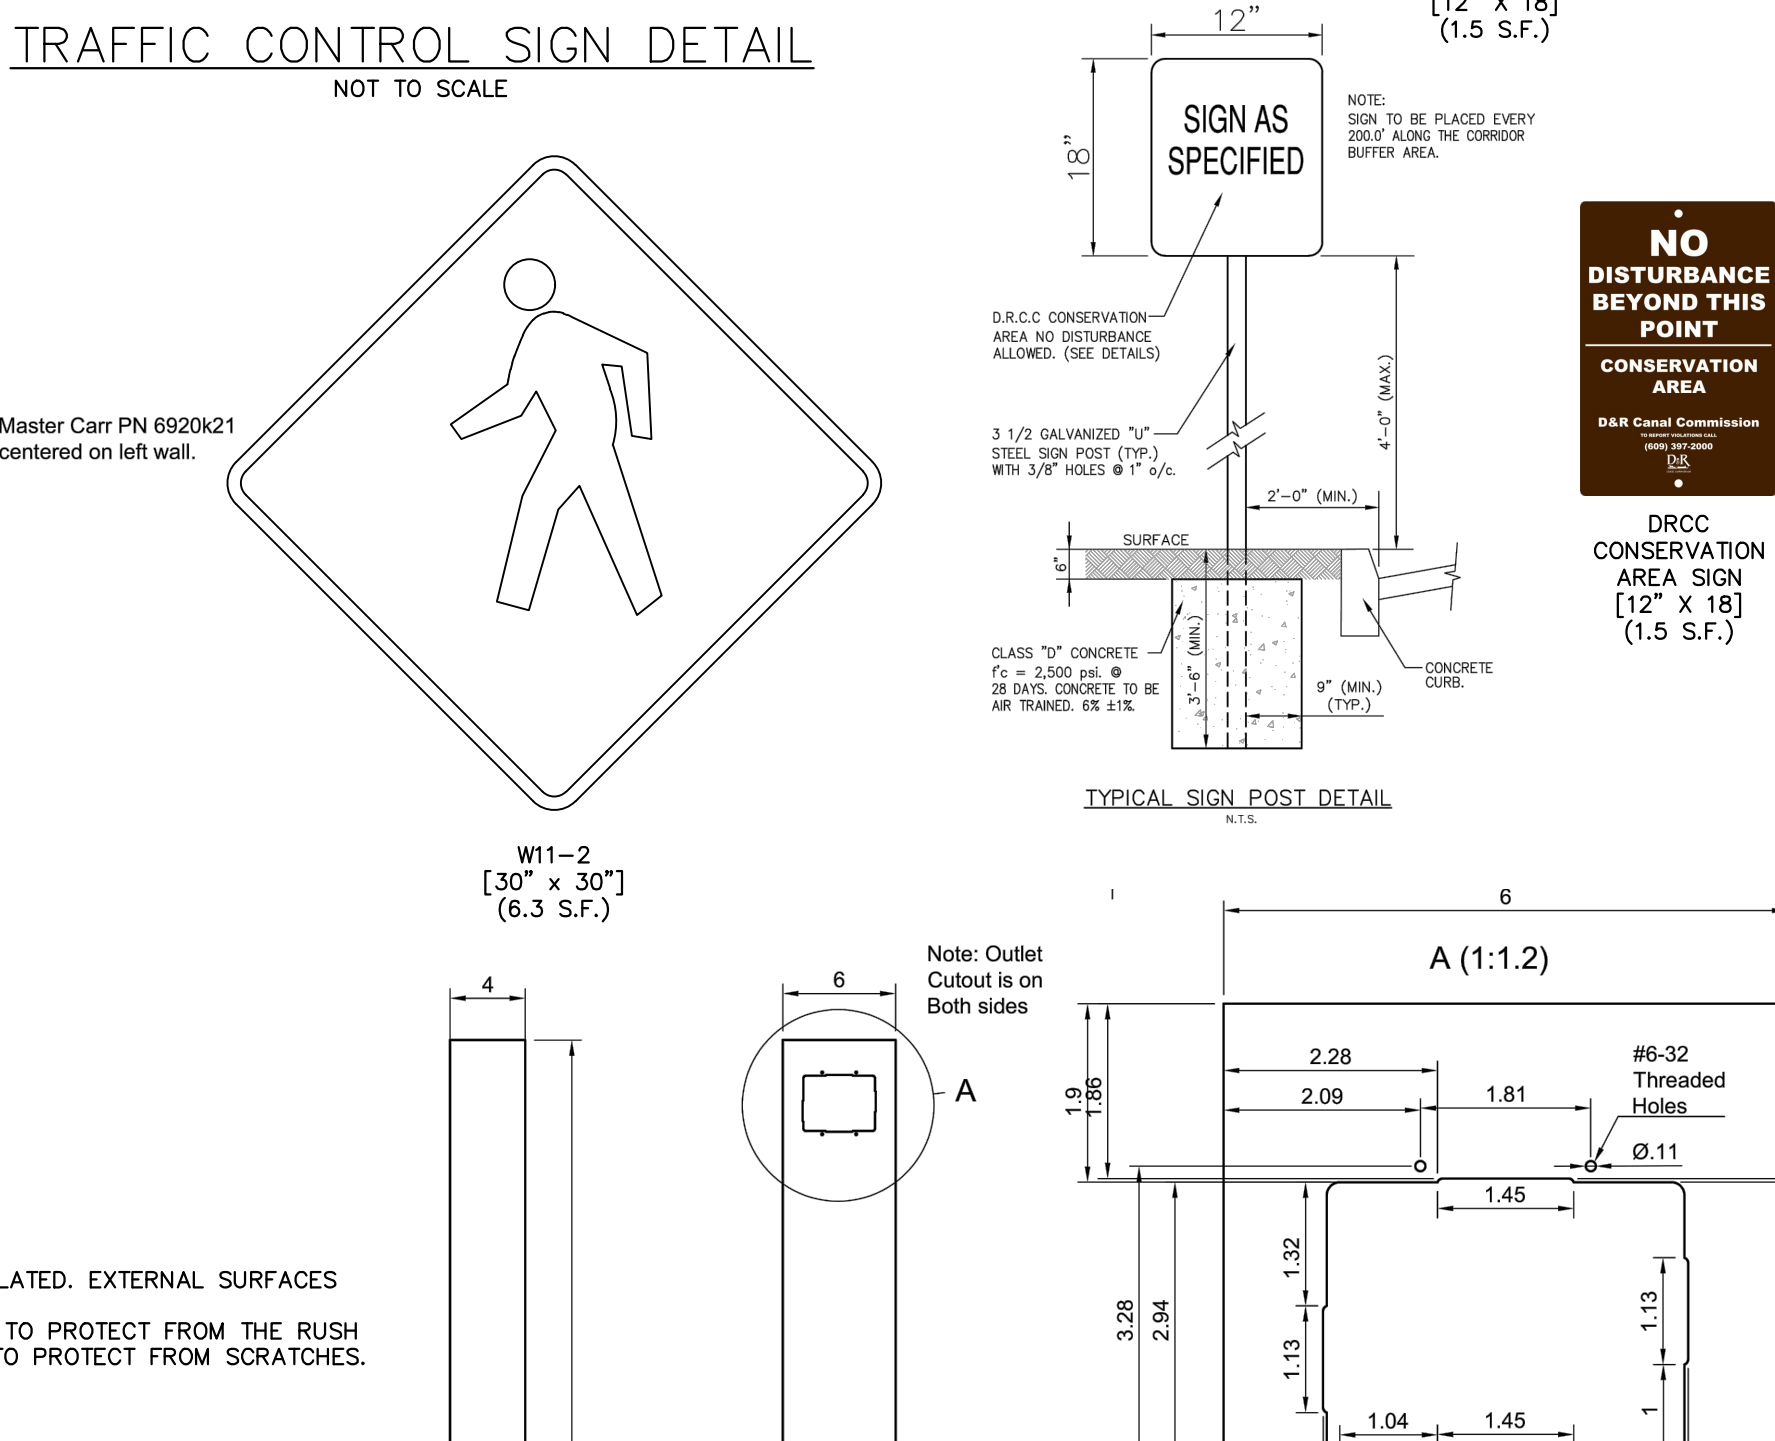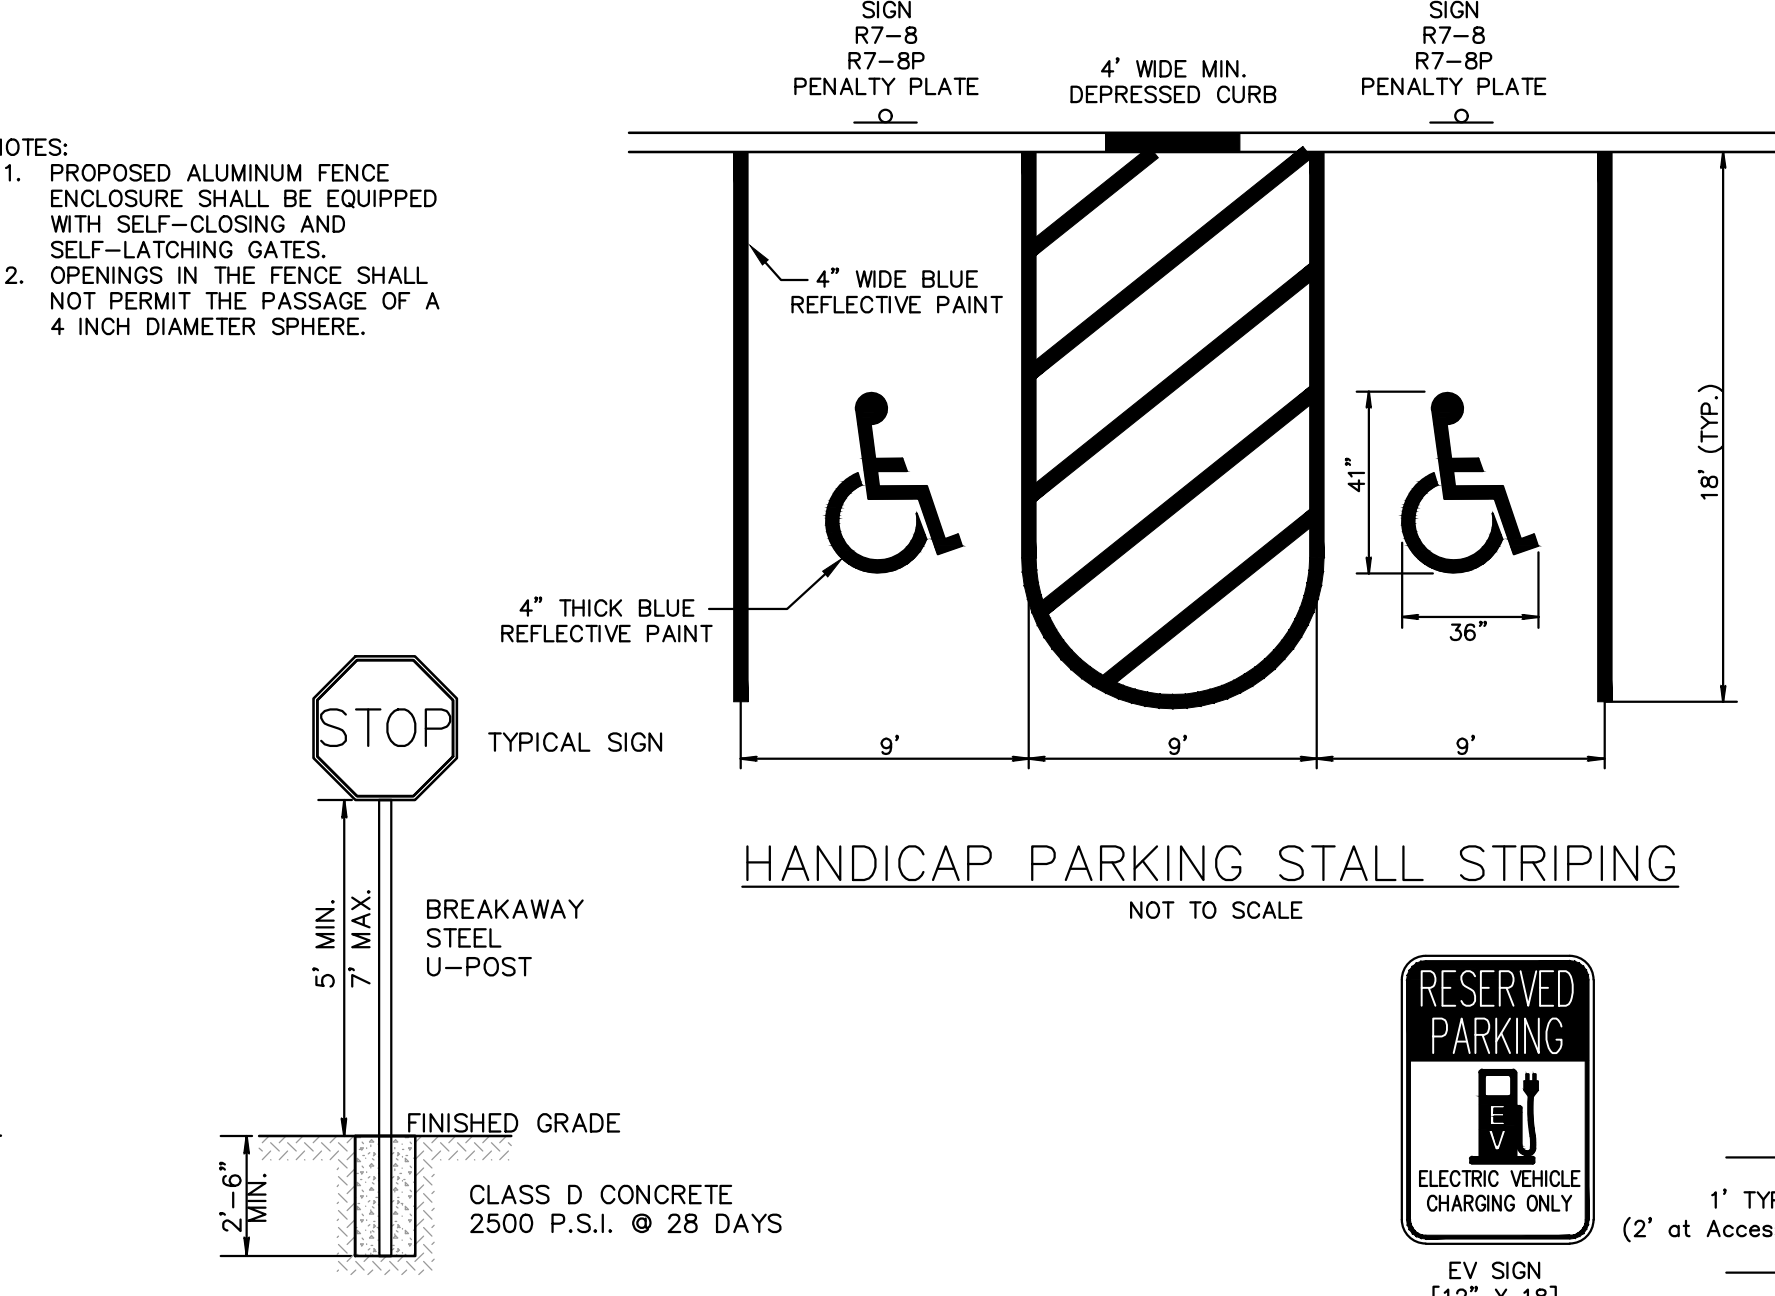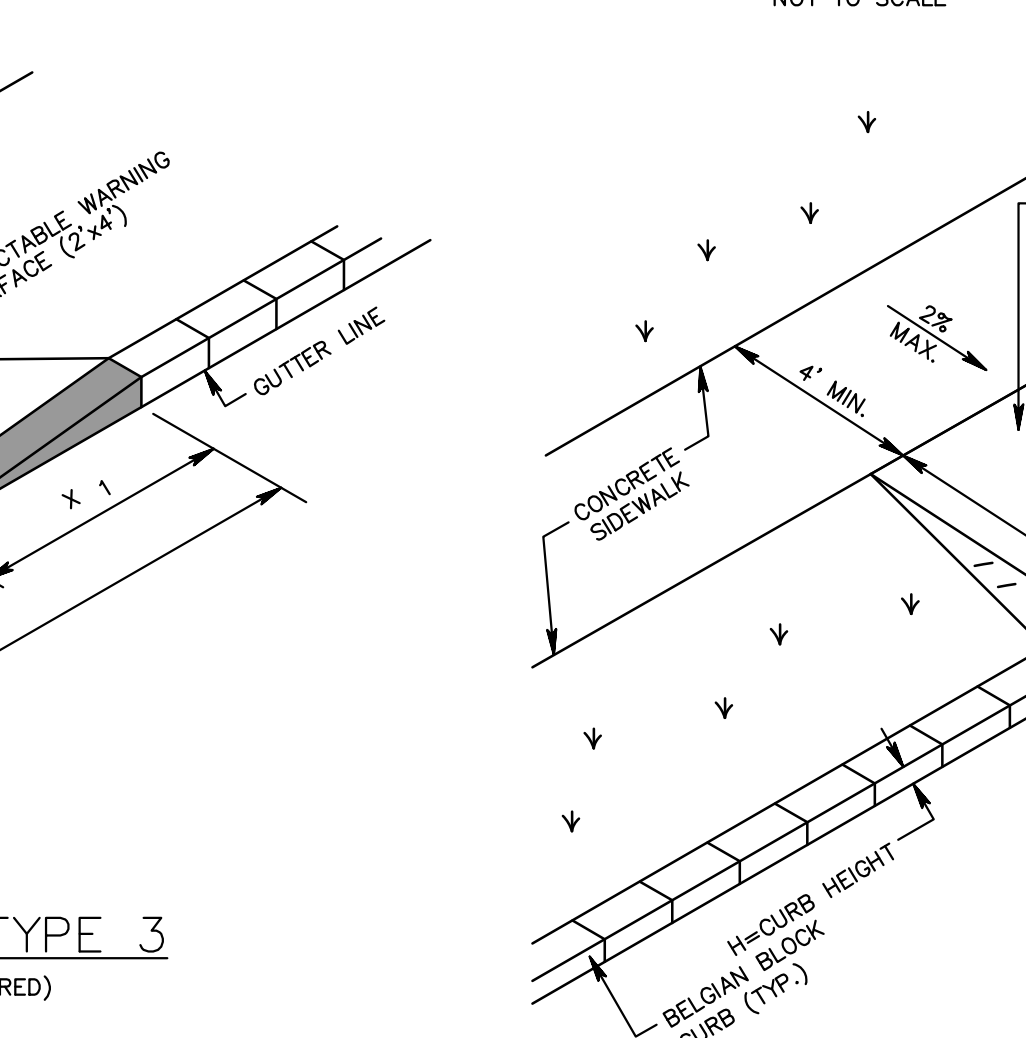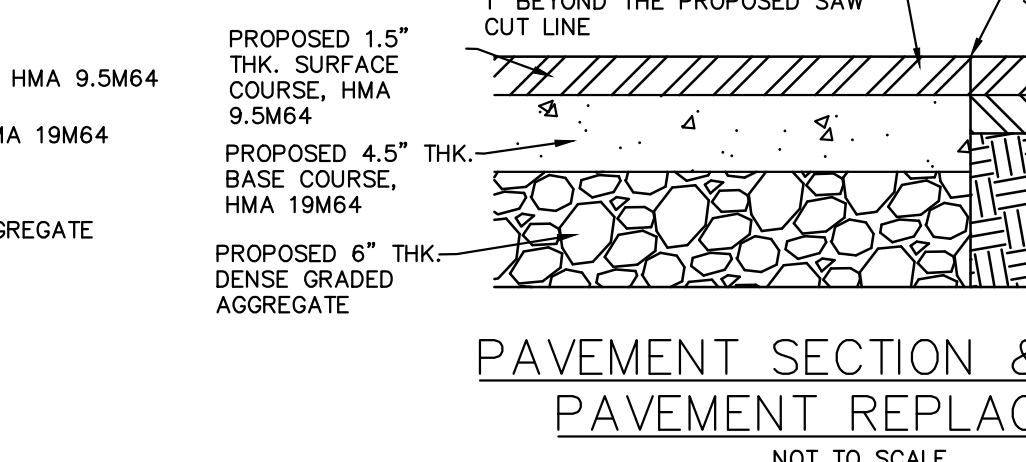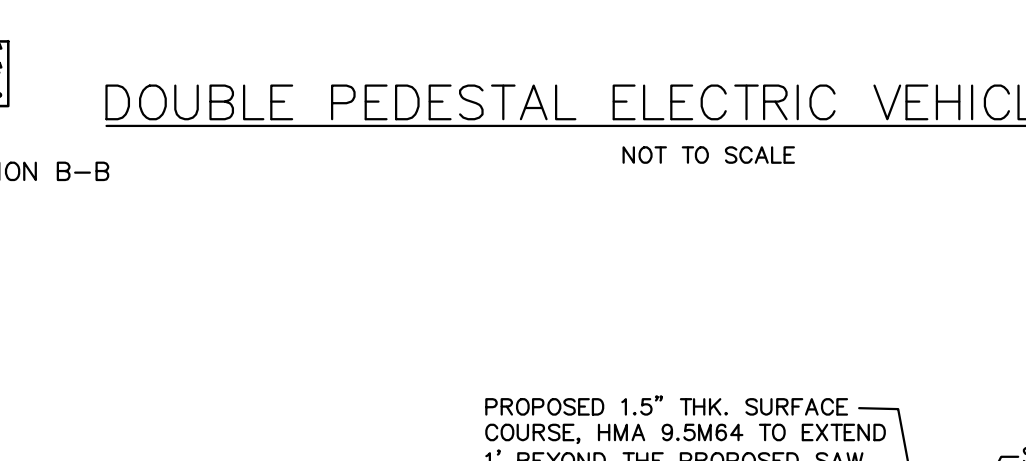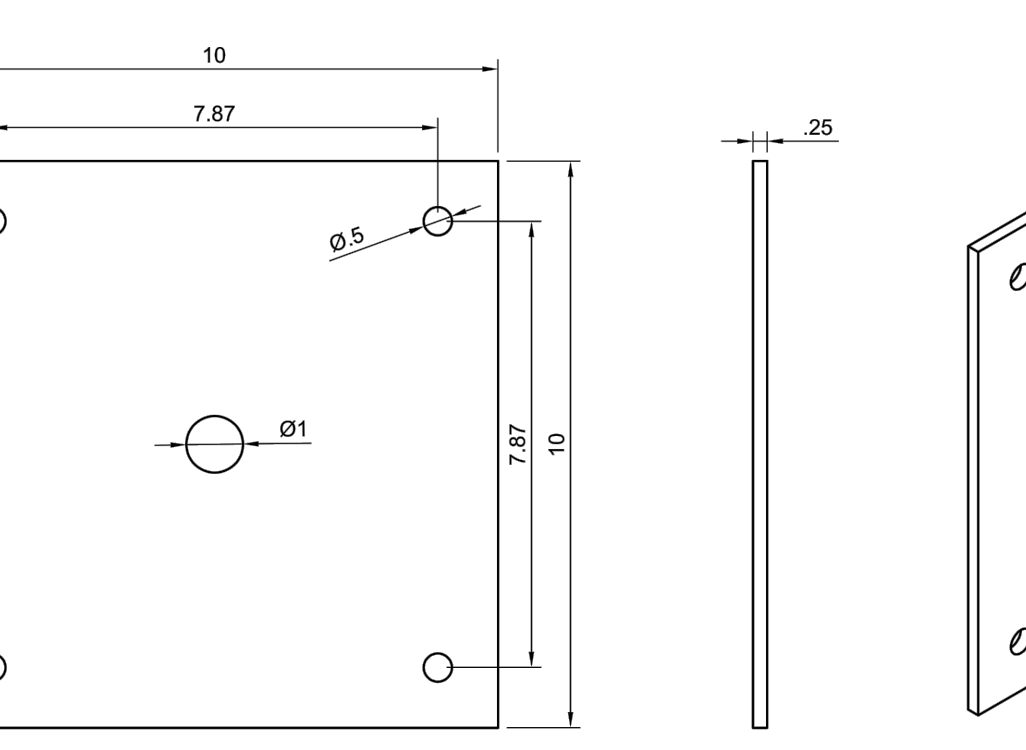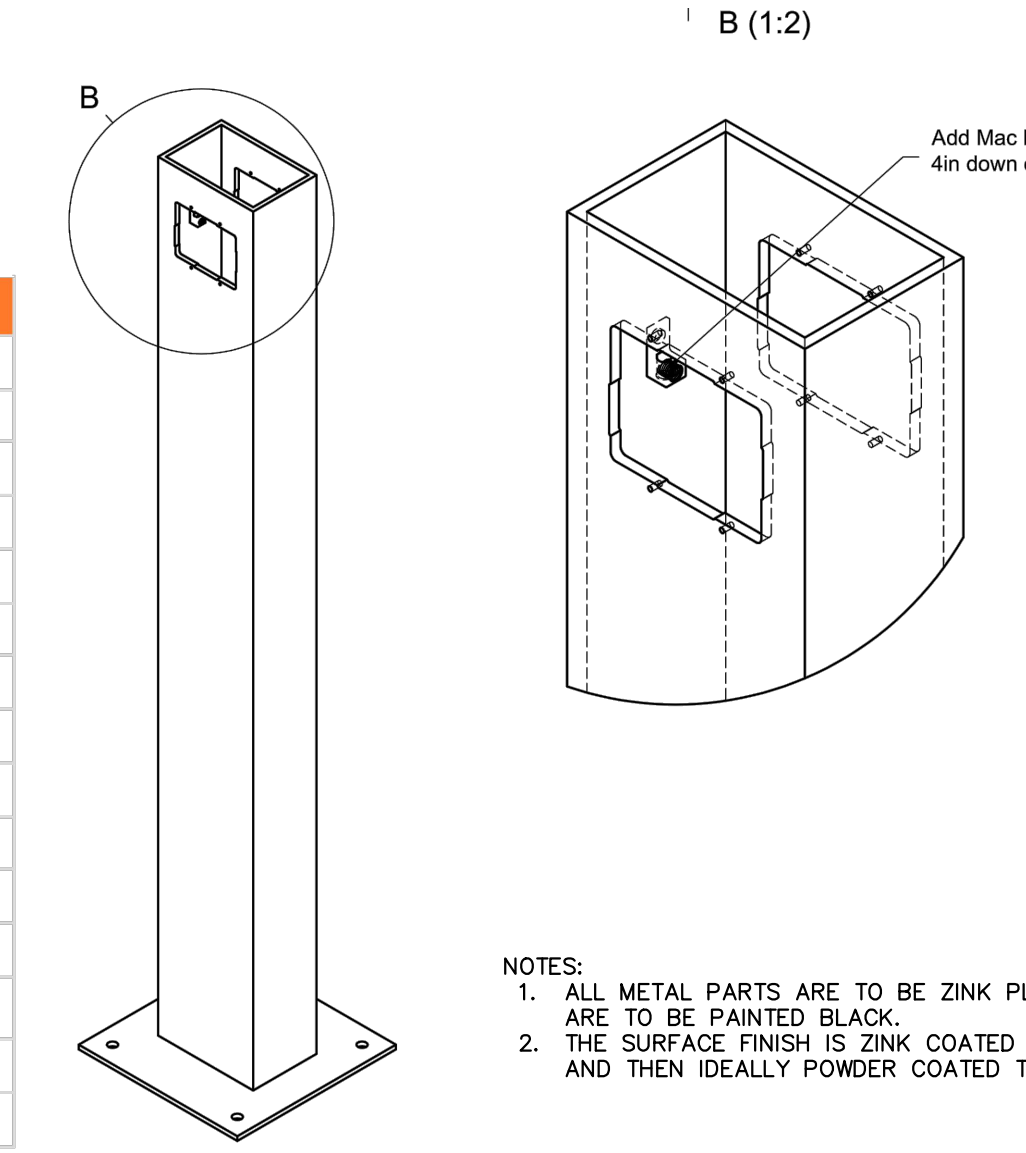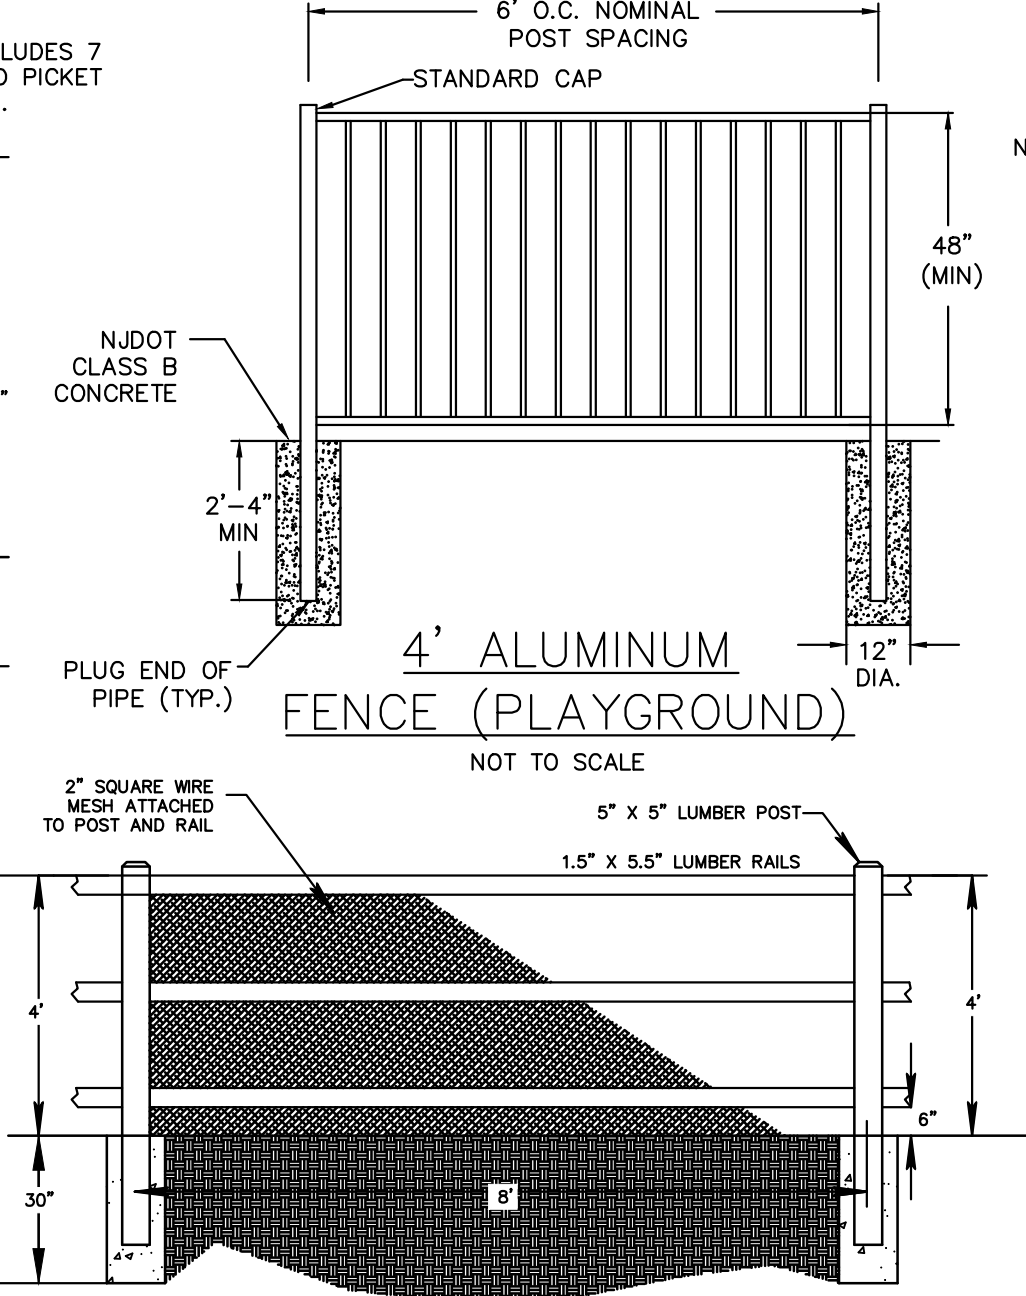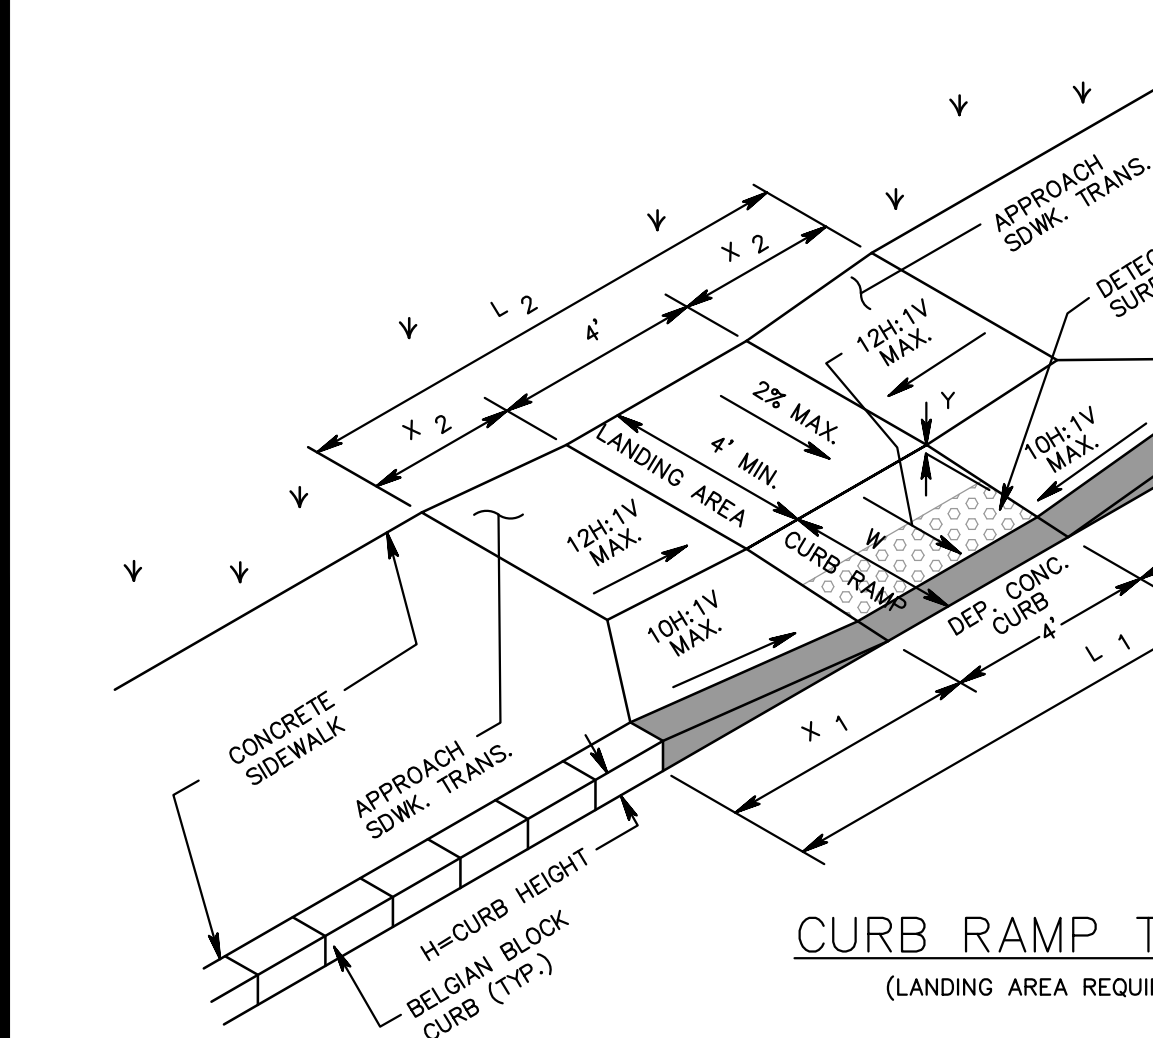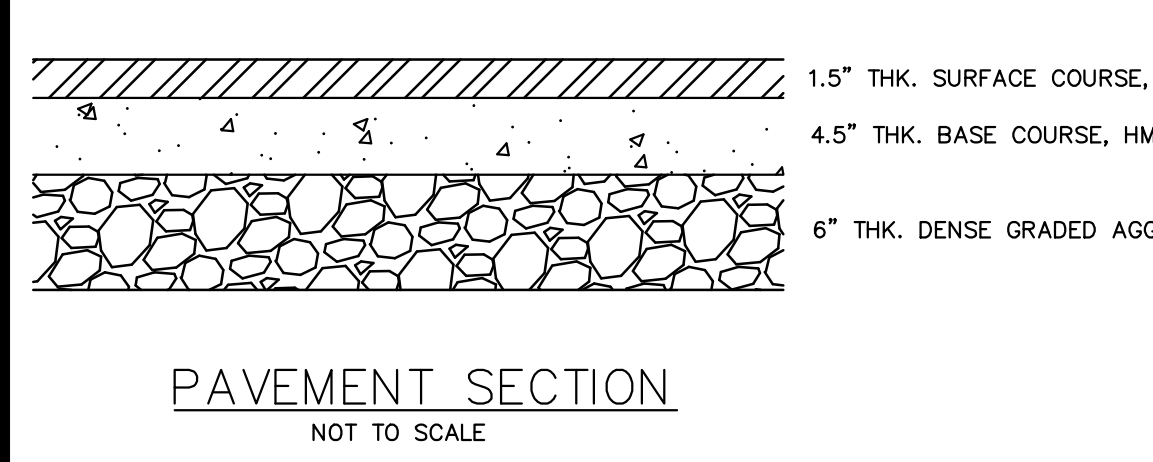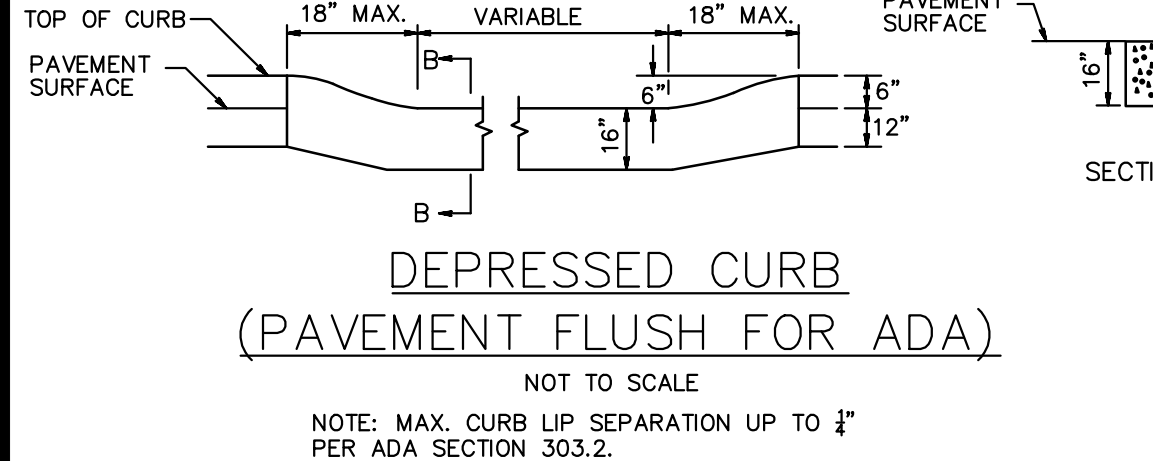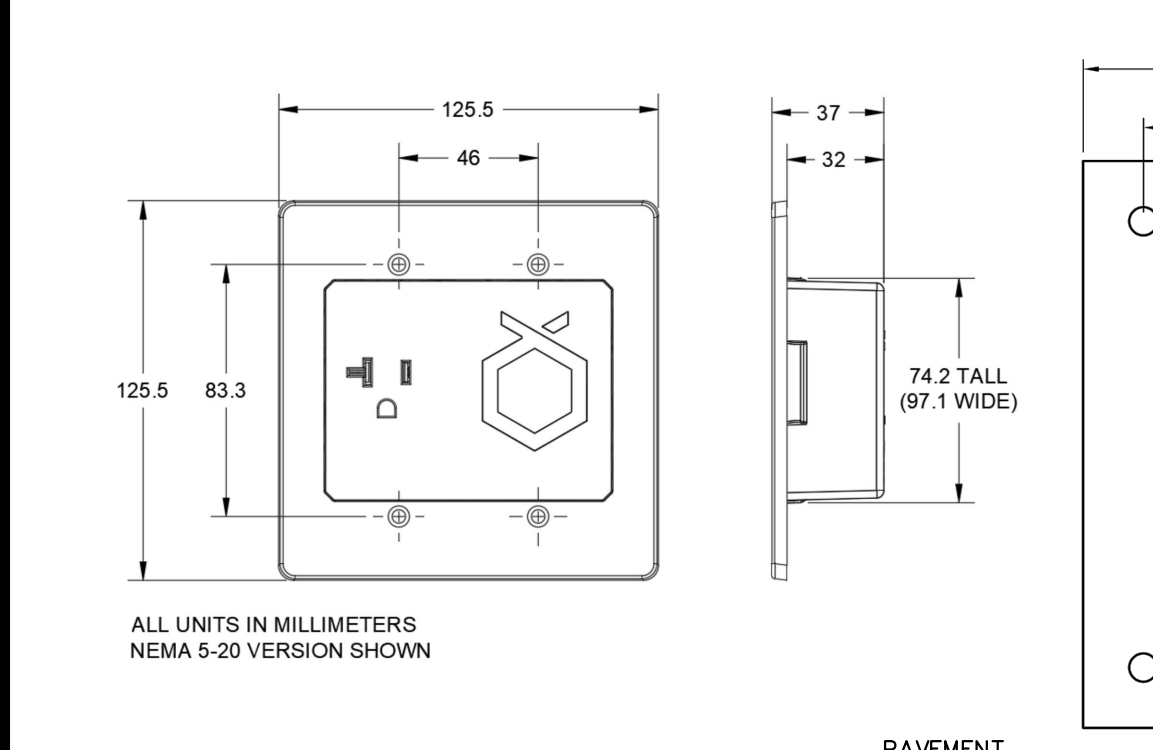

11/22/23	REVISED PER RESOLUTION COMPLIANCE	BHS	JMF
1/02/23	REVISED PER TOWNSHIP LETTER 10/20/23	BHS	JMF
10/05/23	GENERAL REVISIONS	AFS	IAB
09/04/23	GENERAL REVISIONS	END	IAB
07/08/23	SWM CHANGES PER MDCSD & DRCC	END	IAB
07/13/23	GENERAL REVISIONS	IAB	JMF
06/11/23	GENERAL REVISIONS	IAB	JMF
	REVISIONS	DATE	DRAWN BY: CHECKED BY:

DATE: 11-22-2023
PROJECT No.: AFR-2203
DRAWING NAME: 08-Detals.dwg

William J. Parkhill II, P.E.
NJ Lic. No. 024075800

PRELIMINARY/FINAL MAJOR SITE PLAN
HERITAGE AT HOPEWELL
BLOCK 78, LOT 17
2500 PENNINGTON ROAD
CONSTRUCTION DETAILS

SITUATED IN
HOPEWELL TOWNSHIP, MERCER COUNTY, NEW JERSEY

20089 Boga Road, Suite 300
Mount Laurel, NJ 08054
P.O. Box 650740
MidAtlantic
Engineering & Design, Inc.

Certificate of Authorization No. 243408184003
Louis L. Ziegler IV P.E.
NJ Lic. No. 065425000
William J. Parkhill II P.E.
NJ Lic. No. 024075800

Sheet Number
21 OF 24

1.4



M-94 FIRE HYDRANTS

Rev. 10-15 (Shaded area indicates change)



Submitted Review
Trenton Water Works

Approved as Submitted
Revised with Comment
Rejected
Reviewed By
NdlP
Date: 7/8/2022
TWW Project # T0104, T0105

M-94 Fire Hydrant Features & Benefits

The METROPOLITAN™ 94 is designed around the needs of the people who maintain and repair it. That's why we've kept the number of parts to a minimum and designed the hydrant so it is easily repairable by one person.

Made to comply with the requirements of ANSI/AWWA C502, UL 246, FM 1510, and made in a U.S. ISO 9001 certified factory.

A ductile iron bonnet is securely fastened to the upper standpipe with interlocking "breach lock" lugs for tamper resistance. It is easily removed for access to the main valve.

The bonnet locking screw is tamper resistant, assuring security of the bonnet by preventing its rotation.

The ductile iron operating nut with a weather shield weathertightens the hydrant. Ductile iron provides durability and wear resistance. A tamper resistant alloy steel locking pin fastens the operating nut to the revolving nut.


The bronze hold down nut is totally enclosed by the skirt of the weather shield and is locked in the bonnet for extra security. It is O-ring sealed for added protection.

- A stop nut provides a positive halt to movement of the valve rod while operating. The rod cannot be placed in compression if the hydrant is "over-opened."
- An anti-friction bearing ensures easy operation by reducing friction. It is made of tough, reliable Acetal Polymer for strength and wear resistance.
- A lubrication chamber is filled with all-temperature grease ensuring positive lubrication each time the hydrant is opened.
- The revolving nut has three channels to allow the grease to move around the rod threads as well as above and below the thrust collar during operation.
- The bronze revolving nut is the direct connection between the operating nut and the rod threads. True dry-top design is double O-ring sealed.
- A bronze rod sheath provides a smooth bronze-to-bronze non-corrosible sealing surface for reliable, positive sealing by O-rings.
- The ductile iron upper standpipe resists traffic impact damage.
- The hydrant has streamlined curves. Both the nozzle section and the nozzles have sweeping curves to provide maximum flow and minimum head loss.
- The threaded-in nozzles are O-ring sealed and mechanically secured with stainless steel nozzle locks.
- PROTECTOP™ ground line coupling ensuring reliable fracture and quick repair after traffic impact. The coupling can be easily removed to install an extension section or loosened to rotate the hydrant to any position after installation.
- The cast iron rod coupling is designed to break with traffic impact, leaving no loose pieces that could drop into the main valve area.
- The upper valve plate is all bronze construction with specially formulated rubber drain valve facings.
- The hydrant has a bronze drain outlet. To ensure a non-clogging drain way which leads to double drains in the sides of the shoe. Drains are forced flushed during opening and closing of the main valve.
- The compression main valve opens against pressure.
- The ductile iron shoe is epoxy coated on both the interior and exterior surfaces for maximum corrosion protection.

M-94 FIRE HYDRANTS PARTS





Rev. 10-15 (Shaded area indicates change)

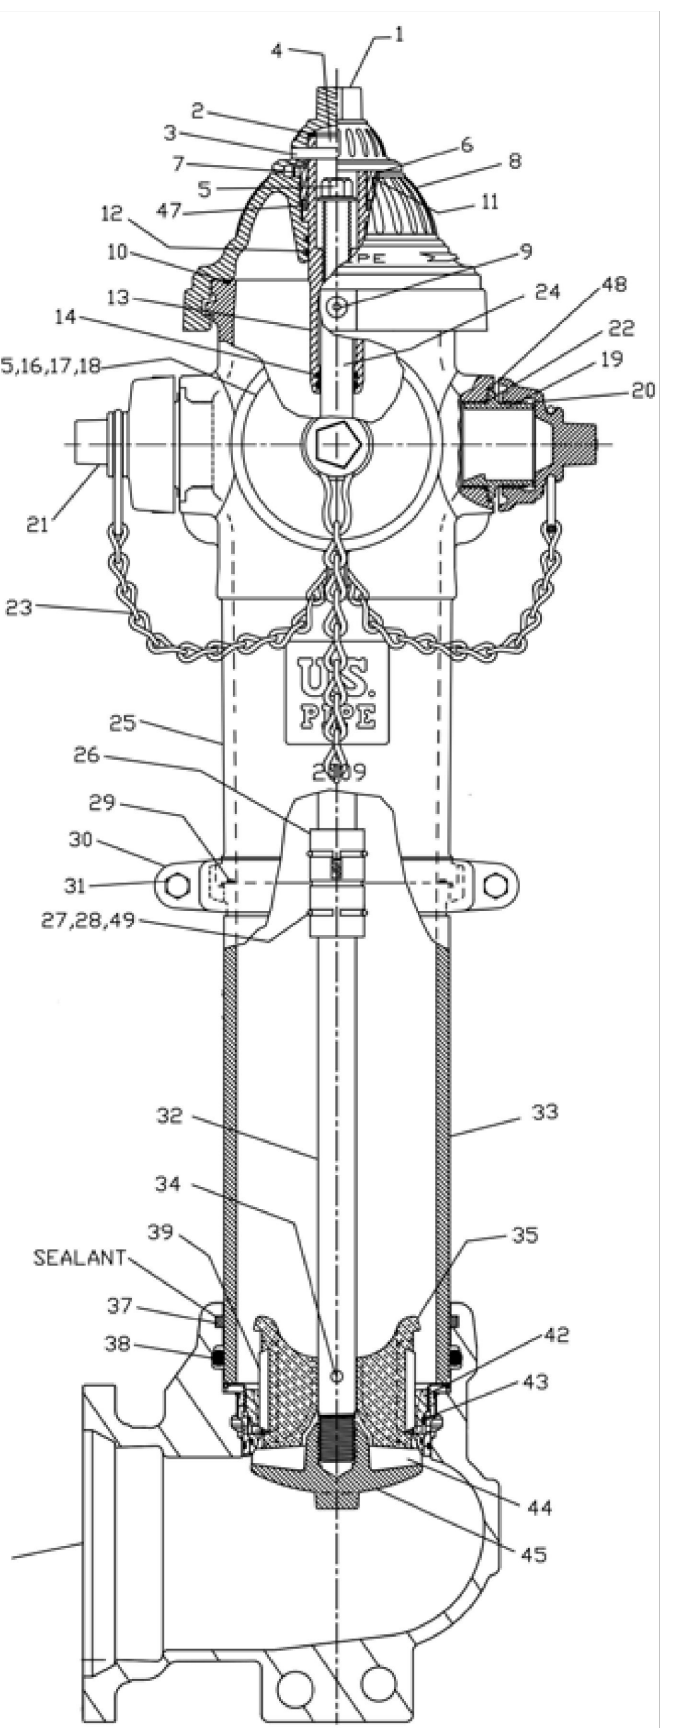

Item #	Part Name	Qty.	Material
1	Operating Nut with Lubrication Port	1	Ductile Iron
2	Operating Nut Seal	1	Rubber
3	Operating Nut Locking Pin	1	Steel
4	Hydrant Lubricant (in chamber)	1	Diana 2100
5	Tread Stop Nut	1	Steel
6	Hold Down Nut	1	Bronze
7	Hold Down Nut Screw	1	Steel
8	Bonnet	1	Ductile Iron
9	Bonnet Locking Screw	1	Stainless Steel
10	Bonnet Seal	1	Rubber
11	Hold Down Nut O-ring	1	Rubber
12	Bonnet - Revolving Nut O-rings	2	Rubber
13	Revolving Nut	1	Bronze
14	Inner Revolving Nut O-rings	2	Rubber
15	Pumper Nozzle	1	Bronze
16	Pumper Nozzle Cap Gasket	1	Rubber
17	Pumper Nozzle Cap	1	Cast Iron
18	Pumper Nozzle O-ring	1	Rubber
19	Hose Nozzle	2	Bronze
20	Hose Nozzle Cap Gasket	2	Rubber
21	Hose Nozzle Cap	2	Cast Iron
22	Hose Nozzle O-ring	2	Rubber
23	Chain Assembly	1	Steel
24	Valve Rod Upper, Including Copper Sheath with O-ring and Shear Proof Rod Pin	1	Steel
25	Standpipe Upper	1	Ductile Iron
26	Valve Rod Coupling (Frangible)	1	Gray Iron
27	Coupling Retaining Rings	2	Stainless Steel
28	Rod Coupling Pins	2	Stainless Steel
29	Standpipe Coupling Seal	1	Rubber
30	Standpipe Coupling Halves (Frangible)	2	Gray Iron
31	Standpipe Coupling Bolt and Nut	2	Stainless Steel
32	Standpipe Lower	1	Ductile Iron
33	Valve Rod Lower	1	Steel
34	Top Plate Pin - Shear Proof	1	Steel
35	Valve Top Plate	1	Bronze
36	Shoe Locking Key	4	Stainless Steel
37	O-ring Gasket	1	Rubber
38	Drain Valve Facing	2	Rubber
42	Seat Ring	1	Bronze
43	Seat Ring O-ring	1	Rubber
44	Main Valve	1	Rubber
45	Valve Bottom Plate	1	Ductile Iron
46	Shoe, Including Bronze Sub-Seal	1	Ductile Iron
47	Anti-Friction Bearing	1	Acetal
48	Nozzle Wedge Lock	3	Bronze
49	Damper	1	Rubber

Hydrants dated 2008 and prior use the original U.S. Pipe hydrant style nozzles and caps; those dated 2009 and after use Mueller® style nozzles and caps which are not interchangeable with the original style.

1.5

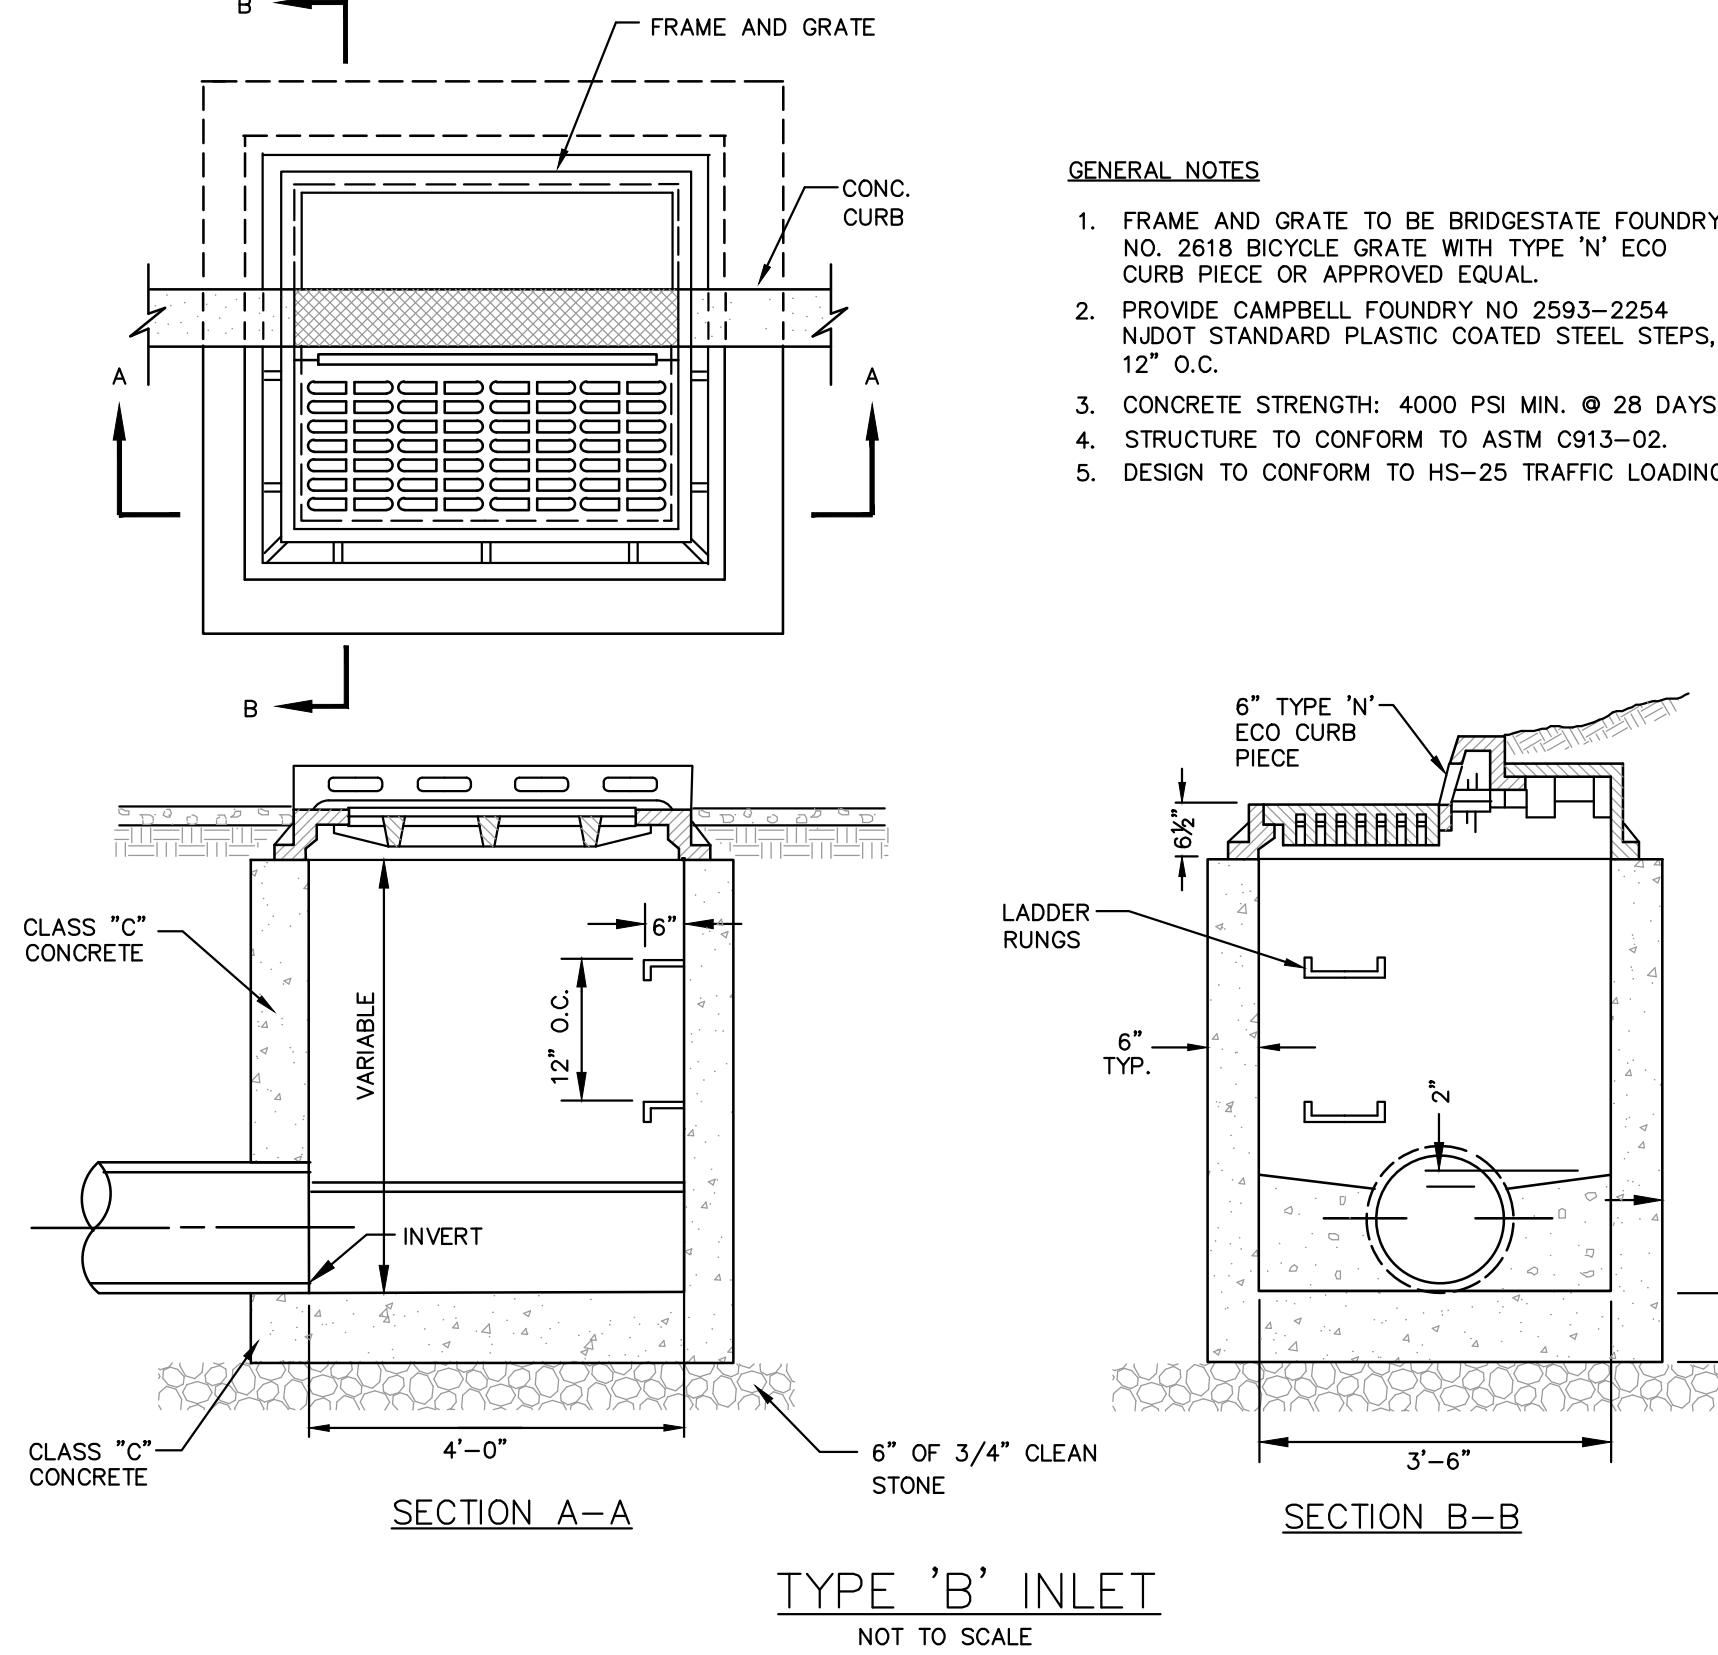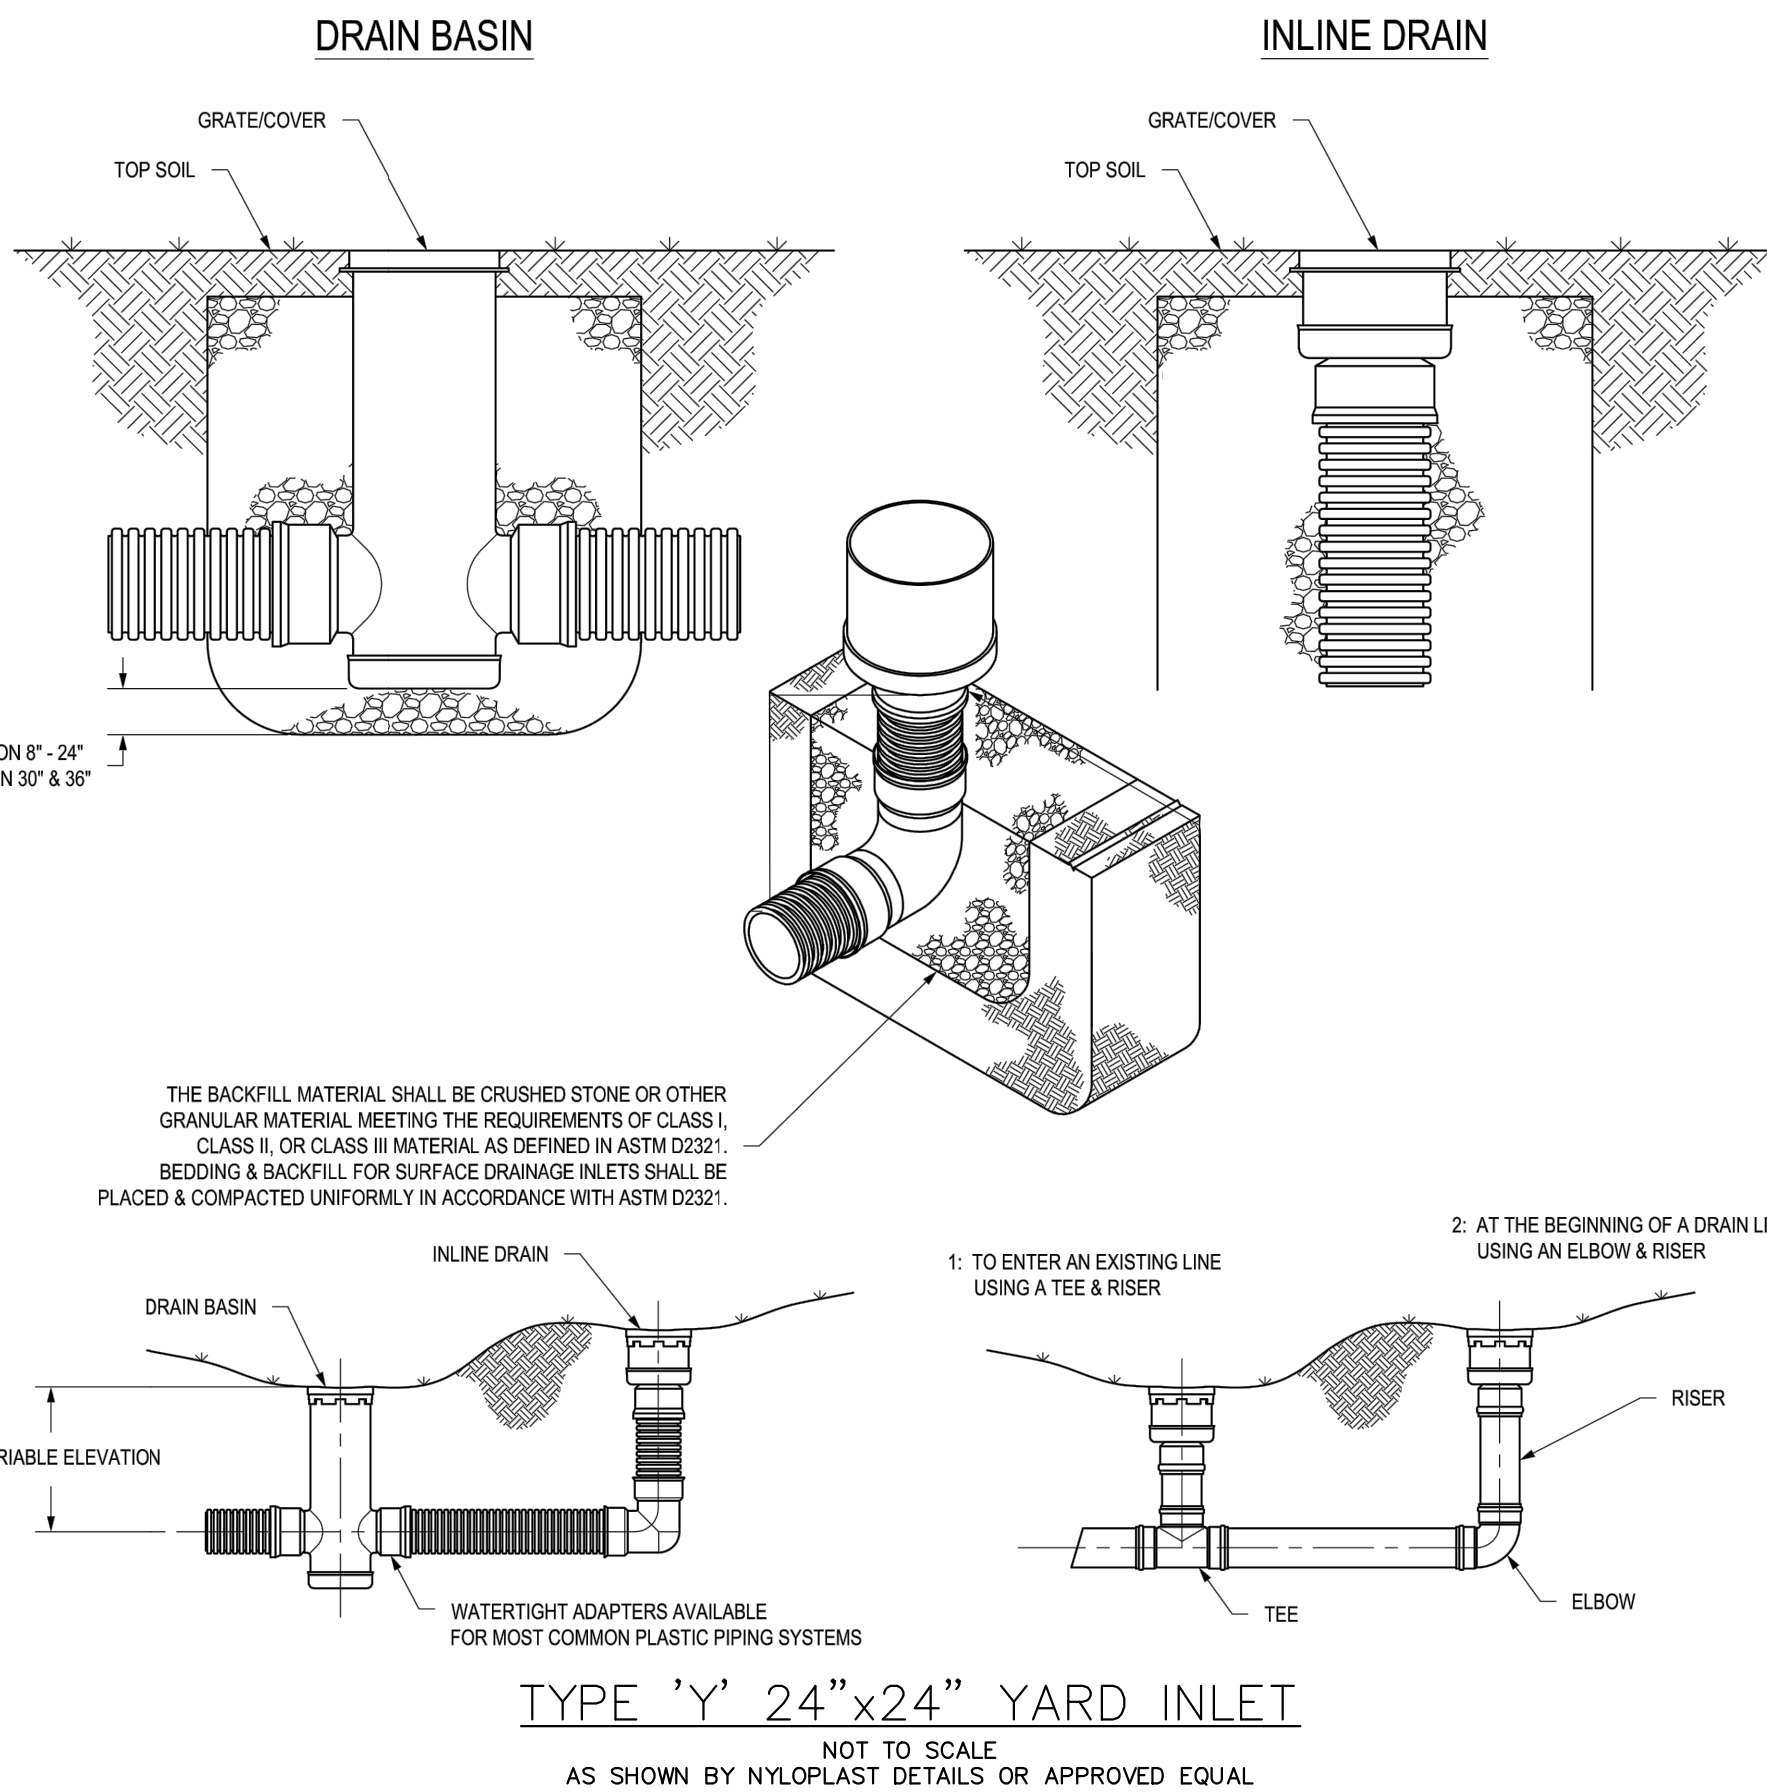


1.6




M-94 KITS AND ACCESSORIES

Rev. 10-15 (Shaded area indicates change)

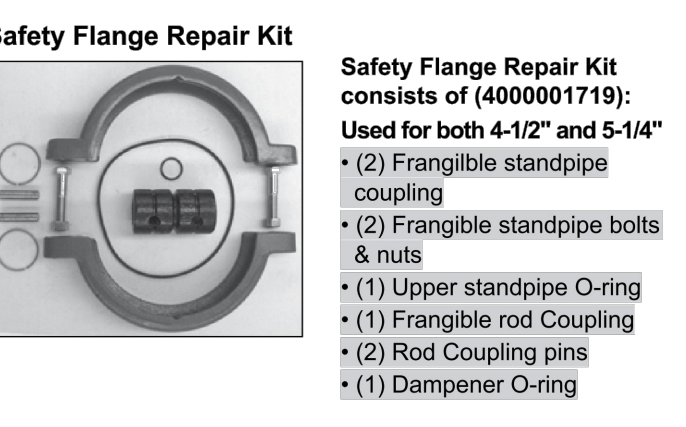

Main Valve Kit consists of:
5-1/4" - 240630
(1) Valve Seat Ring
(2) Drain Valve Facing
(2) Seat Ring O-ring
(1) Main Valve

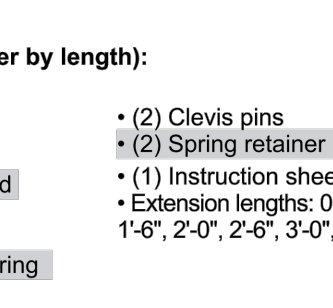

Extension Kit consists of (Order by length):
Used for both 4-1/2" & 5-1/4"
(1) Rod
(1) Standpipe
(1) Stainless steel extension rod
(1) Extension flange
(1) Bonnet/Upper Standpipe O-ring
(2) Bolts and nuts



Disassembly Tool Kit consists of (4000001726):
(1) Seat removal wrench
(1) Spanner wrench
(1) Allen wrench (1/8")
(1) Allen wrench (7/32")



A-316 & A-317
A-316 Nozzle wrench:
Used to remove and install threaded in hose and pumper nozzles.
Sizes: 2-1/2", 3", 3-1/2", 4", 4-1/2", and 5"
A-317 Nozzle lock installation tool:
Used to install nozzle locking device.



Integral Storz Wrench
Used to remove the integral Storz Pumper Connection.
Sizes: 4" - 257402 & 5" - 257403

TWW requests 20 wrenches (5-in). These are necessary for future repair, maintenance, and flushing.

ORDERING INSTRUCTIONS

4 1/2-in for 10-in and smaller mains, 5 1/4-in for 12-in and larger mains.



1.7

Ordering - Directions for Ordering.

When ordering the Sentinel® 250 or METROPOLITAN™ M-94 Ductile Iron Hydrant, please specify the following:

- Quantity required.
- Size of main valve opening (4-1/2" or 5-1/4").
- Opening direction.
- Operating nut size and shape.
- Number and size of nozzles.
- Nozzle thread detail (NST or other).
- Depth of bury-distance from ground line to the bottom of the hydrant inlet (same as depth of trench).
- Type and size of inlet connection.
- Color code. Unless otherwise specified the hydrant will be painted fire engine red from the ground line up.

Refer to TWW Developers Packet Hydrant specifications and detail "Standard Hydrant Installation"

Information Necessary When Ordering Spare Parts

When ordering parts for the Sentinel® 250 or METROPOLITAN™ M-94 Ductile Iron Hydrant, please provide the following information:

- Size of main valve opening (4-1/2" or 5-1/4"). This is cast in raised letters on the back of the upper standpipe section number 25.
- Opening direction clockwise (right) or counterclockwise (left).
- Size and shape of operating nut (standard AWWA pentagon is 1-1/2" point to flat). Nozzle caps take same size and shape as specified for operating nut.
- Size and thread detail for hose and pumper nozzle or caps. If other than National Standard, refer to previous orders or send drawings and complete thread detail or send sample nozzle.
- Depth of trench (also called depth of bury). It is the distance from the ground line to the bottom of the connecting pipe. All spare parts are painted black except above ground line items, which are prime coated for finish painting by customer.

250 psig working pressure and 500 psig test pressure. Conforms to AWWA Standard C502, UL Listed & FM Approved.

Nominal Size of Main Valve Openings	Two Way				Three Way	
	Two Pumper Nozzles		Two Hose Nozzles		Two Hose Nozzles and One Pumper Nozzle	
	Sentinel® 250	M-94	Sentinel® 250	M-94	Sentinel® 250	M-94
4-1/2"	A-451	A-494	A-451	A-494	A-451	A-494
5-1/4"	A-453	A-495	A-453	A-495	A-453	A-495

Hydrant bury lengths are as follows: 1'-0", 1'-6", 2'-0", 2'-6", 3'-0", 3'-6", 4'-0", 4'-6", 5'-0", 5'-6", 6'-0", 6'-6", 7'-0"

Size of Hydrant	Flanged		Mechanical Joint		D-150		Slip-On®	
	M-94	Sentinel® 250	M-94	Sentinel® 250	M-94	Sentinel® 250	M-94	Sentinel® 250
4-1/2"	6"	4" and 6"	6"	4" and 6"	6"	4" and 6"	-	6"
5-1/4"	6"	4" and 6"	6"	4", 6", and 8"	6"	4" and 6"	-	6"

Flanged Inlet

For flanged end pipe or when used with a flanged end auxiliary gate valve. The flange is faced and drilled to the 125 lbs. American Standard - ANSI B16.1. Option for ISO drilling available (PN 10/16).

Mechanical Joint Inlet


For use on ductile iron, C900 PVC and Cast Iron pipe with end dimension compliant with ANSI/AWWA C11. Furnished with the connecting gland, plain rubber gasket, and bolts and nuts, unless otherwise specified. Inlet has two strapping lugs. Can also be furnished on order with set screws in the gland for bonding.

D-150 Mechanical Joint Inlet

This is an enlarged connection suitable for use with class 150 Cast Iron pipe or Class D PI Cast pipe by using one of two type gaskets available. For Class 150 Cast Iron pipe use Duck Tipped gasket. For Class D PI Cast pipe use Plain Rubber gasket. Complete with gland, cast iron bolts and nuts, and gasket specified. These gaskets and glands will not interfere with those on the Standard Mechanical Joint. Inlet has two strapping lugs.

Slip-On Joint Inlet


The Slip-On ends fit plain end of classes 150, 200 and 250 cast iron; ductile iron and classes 150 and 200 cast iron gaskets available. For Class 150 Cast Iron pipe use Duck Tipped gasket. For Class D PI Cast pipe use Plain Rubber gasket. Complete with gland, cast iron bolts and nuts, and gasket specified. These gaskets and glands will not interfere with those on the Standard Mechanical Joint. The regular Slip-On gasket may be ordered.

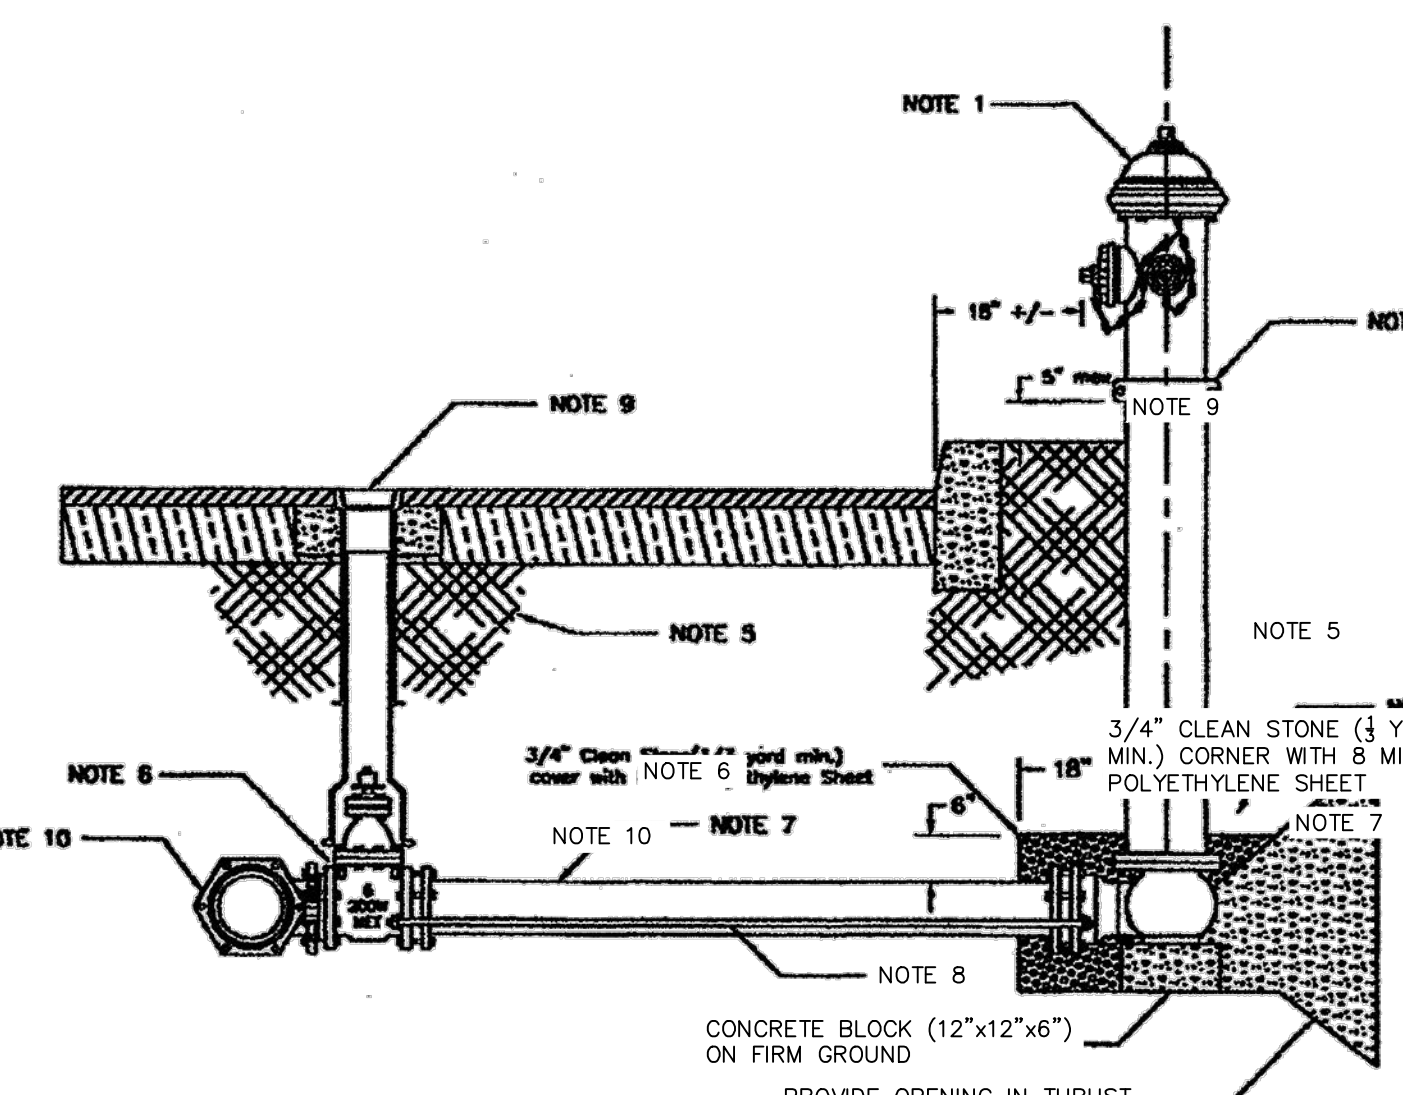


FIRE HYDRANT

NOT TO SCALE

FIRE SERVICE CONNECTION - COAH BUILDING



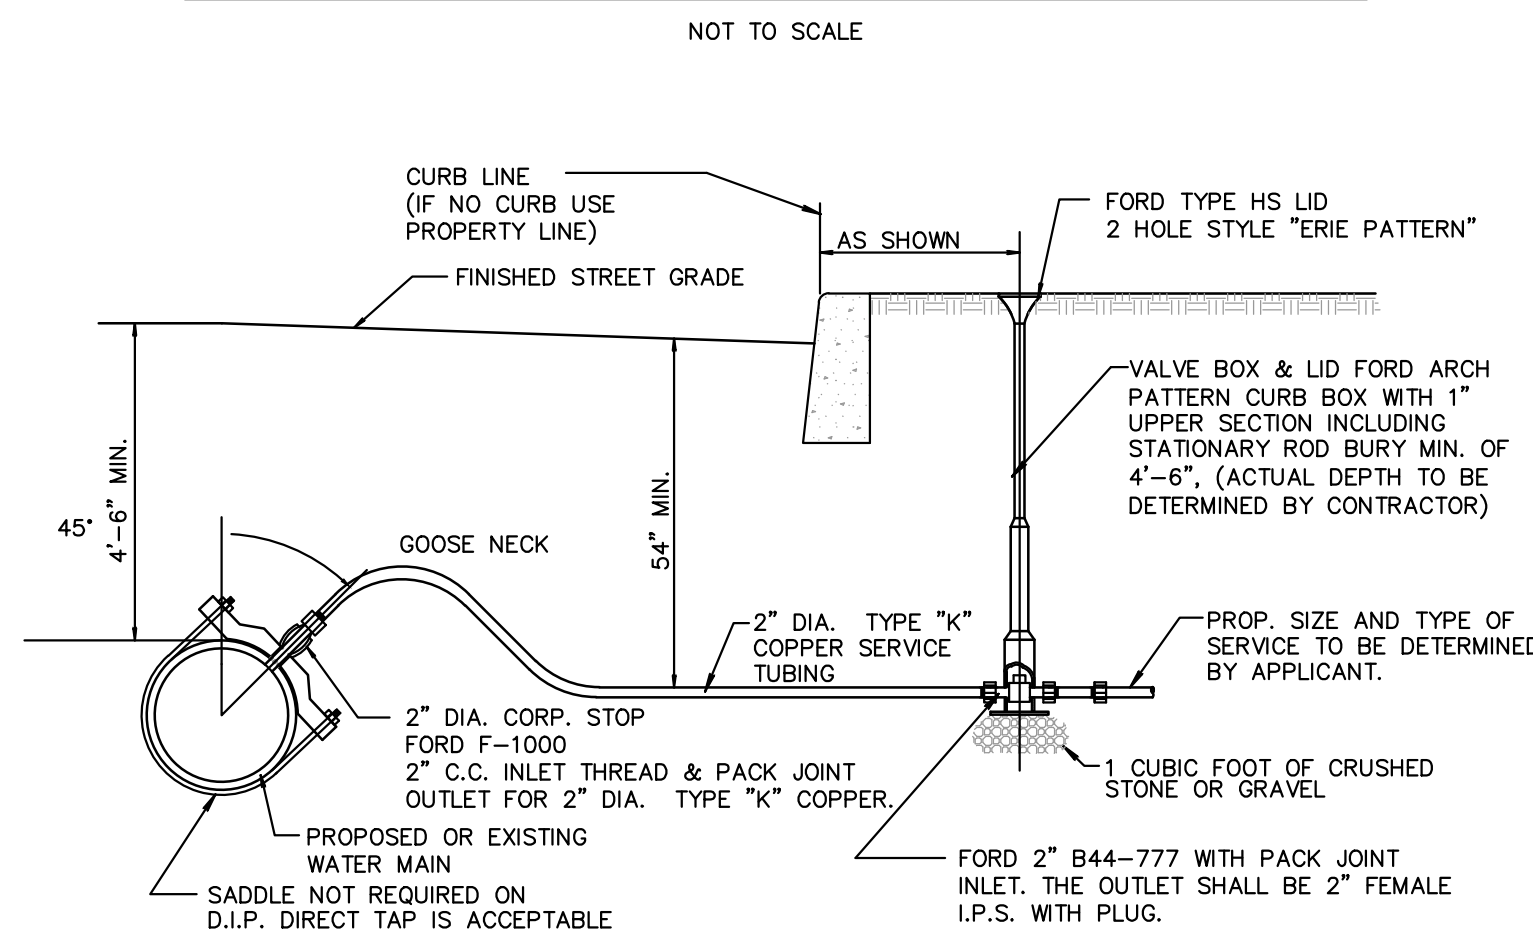


WATER SERVICE CONNECTION - COAH BUILDING

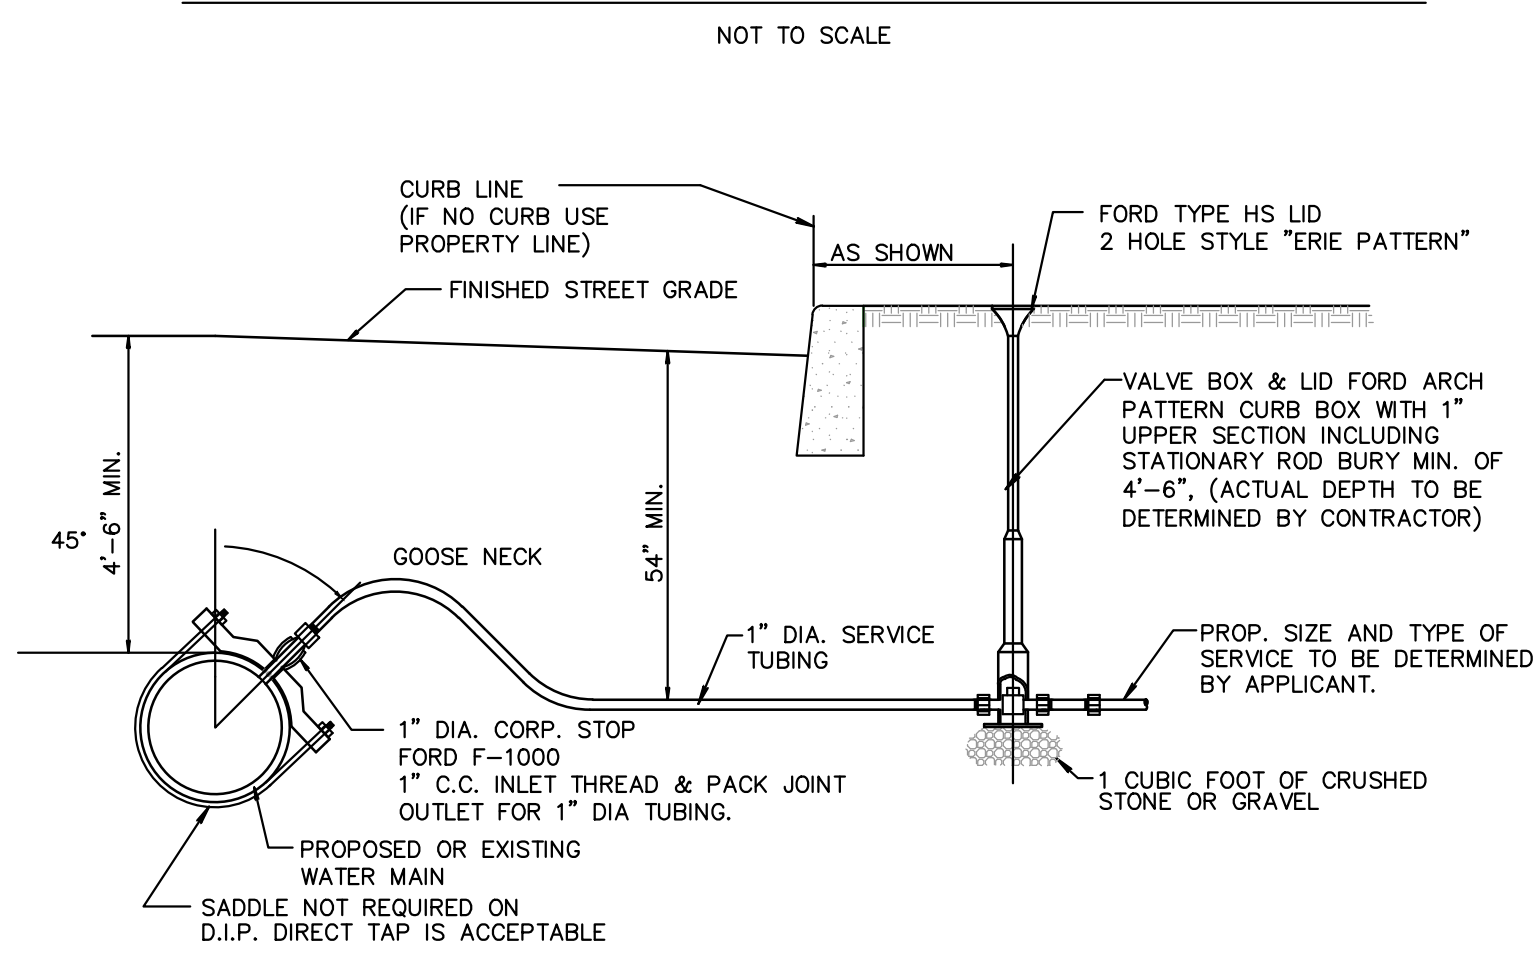

WATER SERVICE CONNECTION - RESIDENTIAL UNITS

NOT TO SCALE

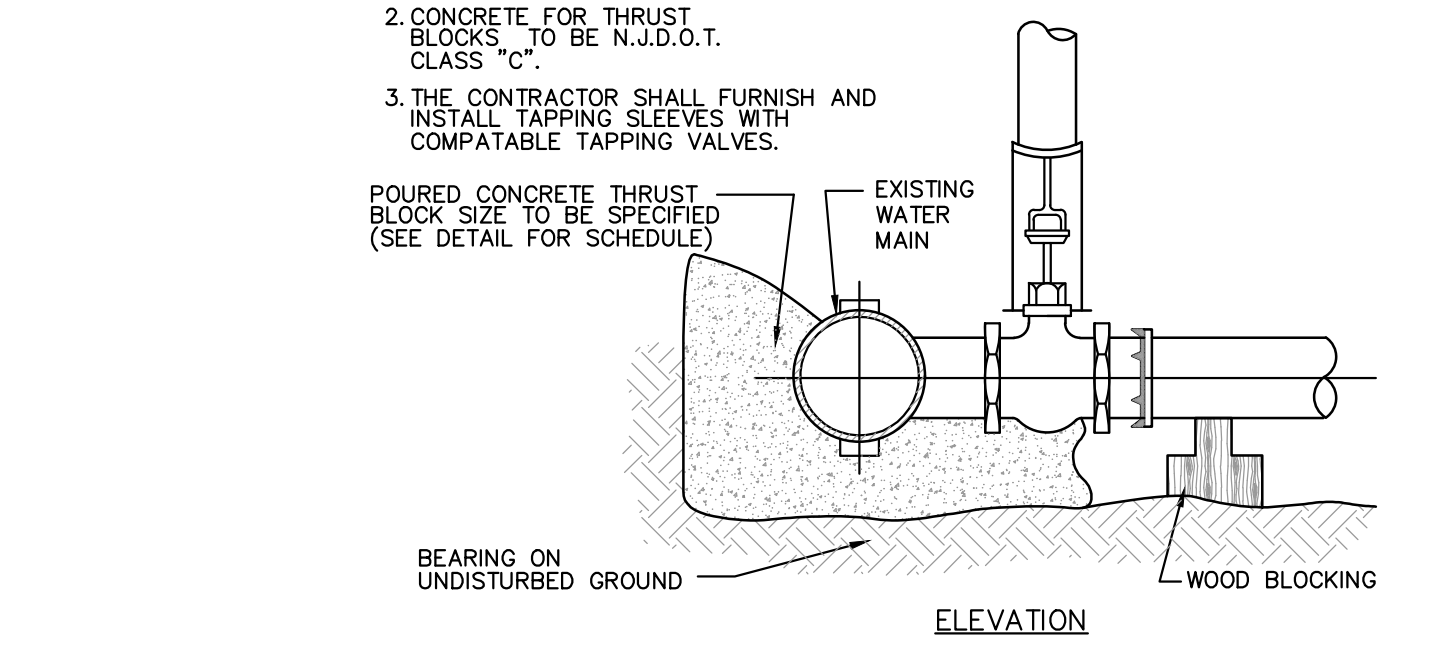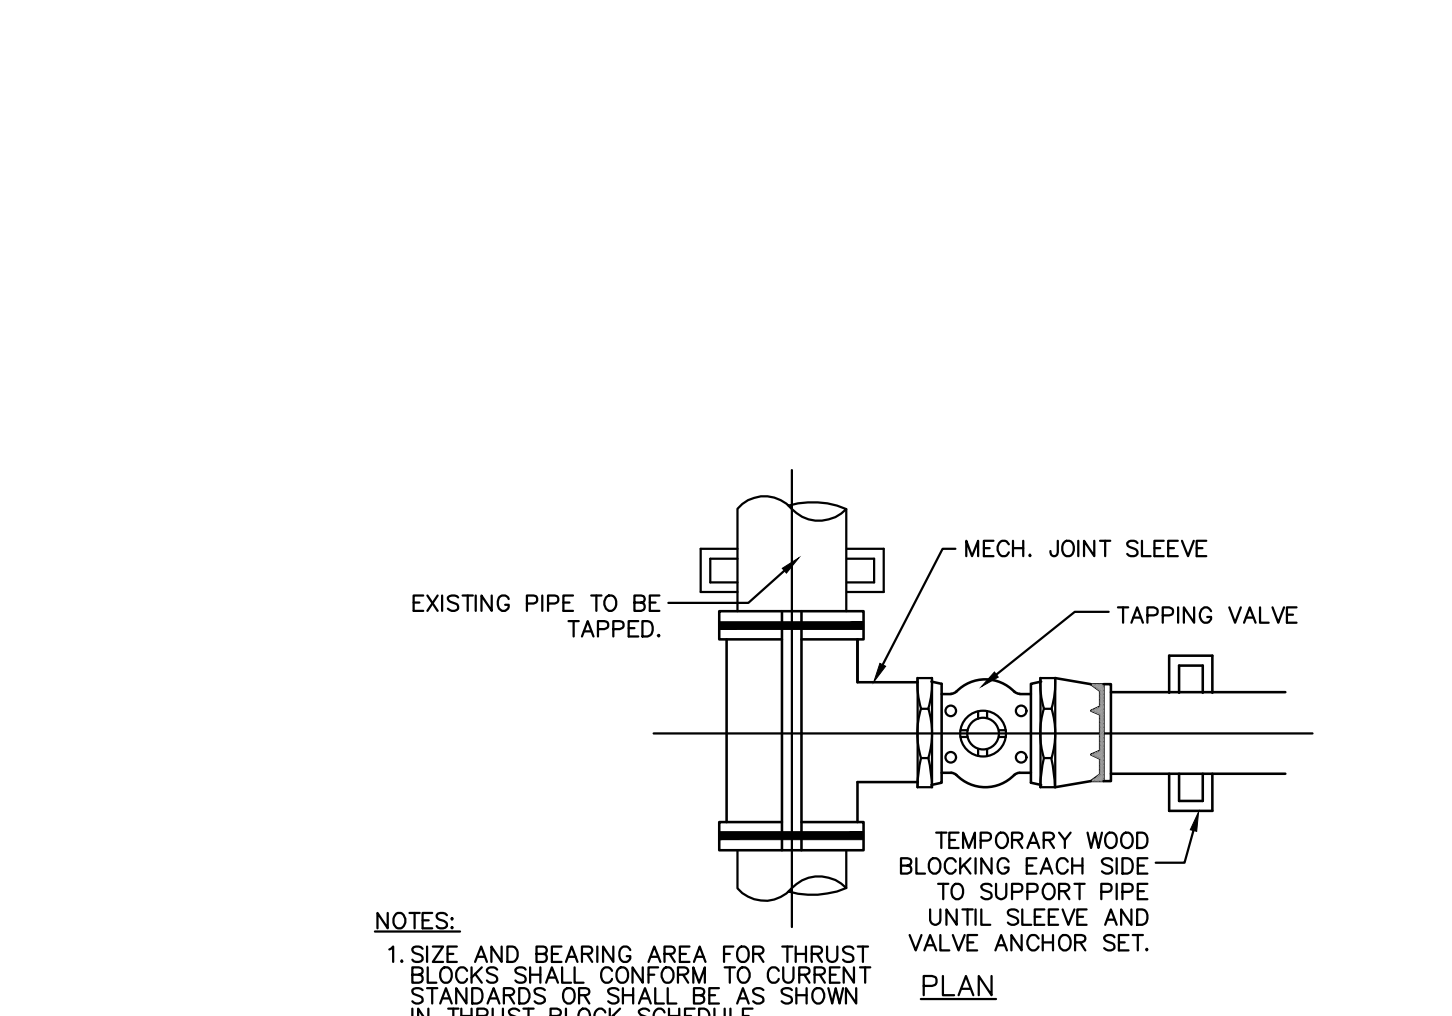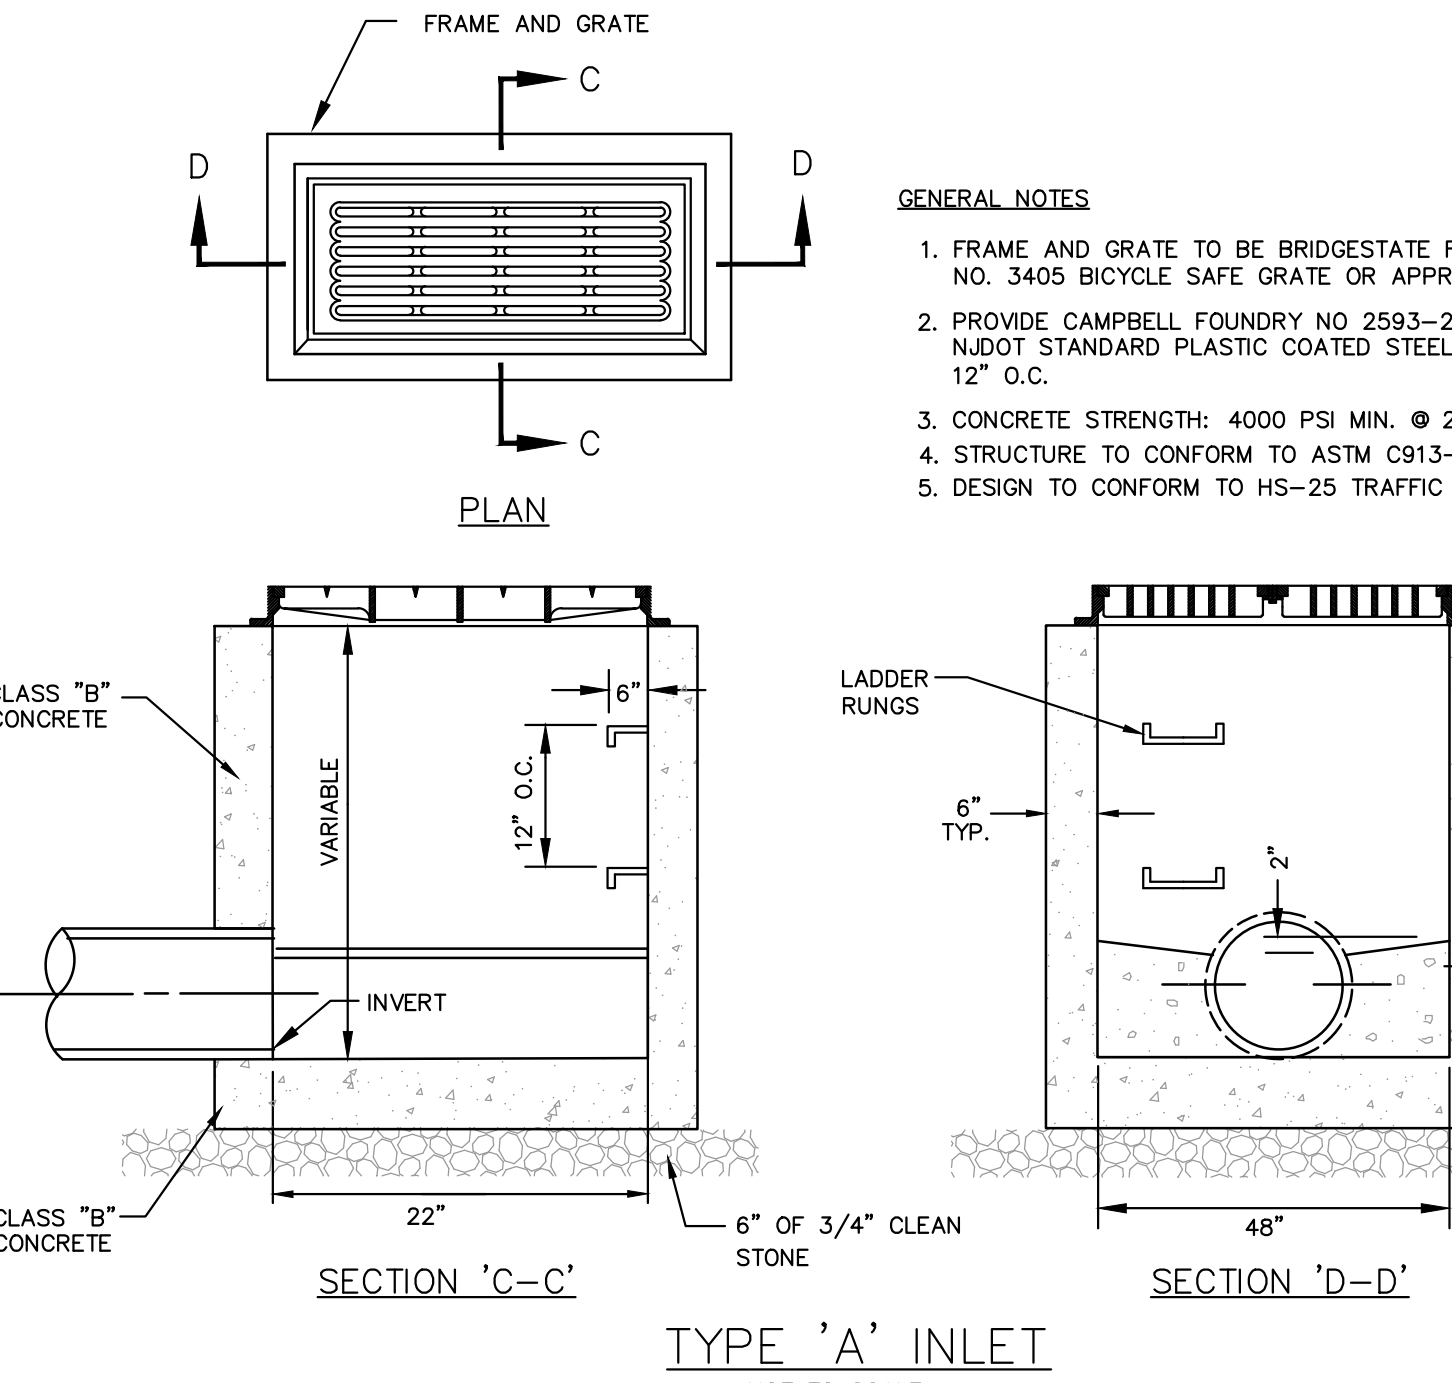

PRELIMINARY/FINAL MAJOR SITE PLAN
HERITAGE AT HOWELL
BLOCK 78, LOT 17
2500 PENNINGTON ROAD
CONSTRUCTION DETAILS

SITUATED IN
HOWELL TOWNSHIP, MERCER COUNTY, NEW JERSEY

MidAtlantic
ENGINEERING & DESIGN, INC.
2009 Ridge Road, Suite 300
Mount Laurel, NJ 08054
(609) 984-4500


Certificate of Authorization No. 245040818-000

Louis L. Ziegenfuss P.E.
PE No. 065425000
William J. Parkhill P.E.
PE No. 051550000


Sheet Number

23 OF 24


BASIN CROSS SECTIONS											
BASIN #	BASIN BOTTOM	GRAVEL BOTTOM LAYER INVERT	LOWEST ORIFICE ELEV.	WQ (W.S.E.)	2-YR (W.S.E.)	10-YR (W.S.E.)	100-YR (W.S.E.)	SPILLWAY ELEV.	WSE OVER SPILLWAY	SPILLWAY LENGTH	TOP OF BERM
BASIN 1	200.00	197.00	200.81	201.81	202.47	203.94	203.95	204.19	75	205.20	194.6
BASIN 2	201.00	198.00	201.91	201.91	202.78	203.22	204.14	204.15	204.39	50	205.40
											198.7

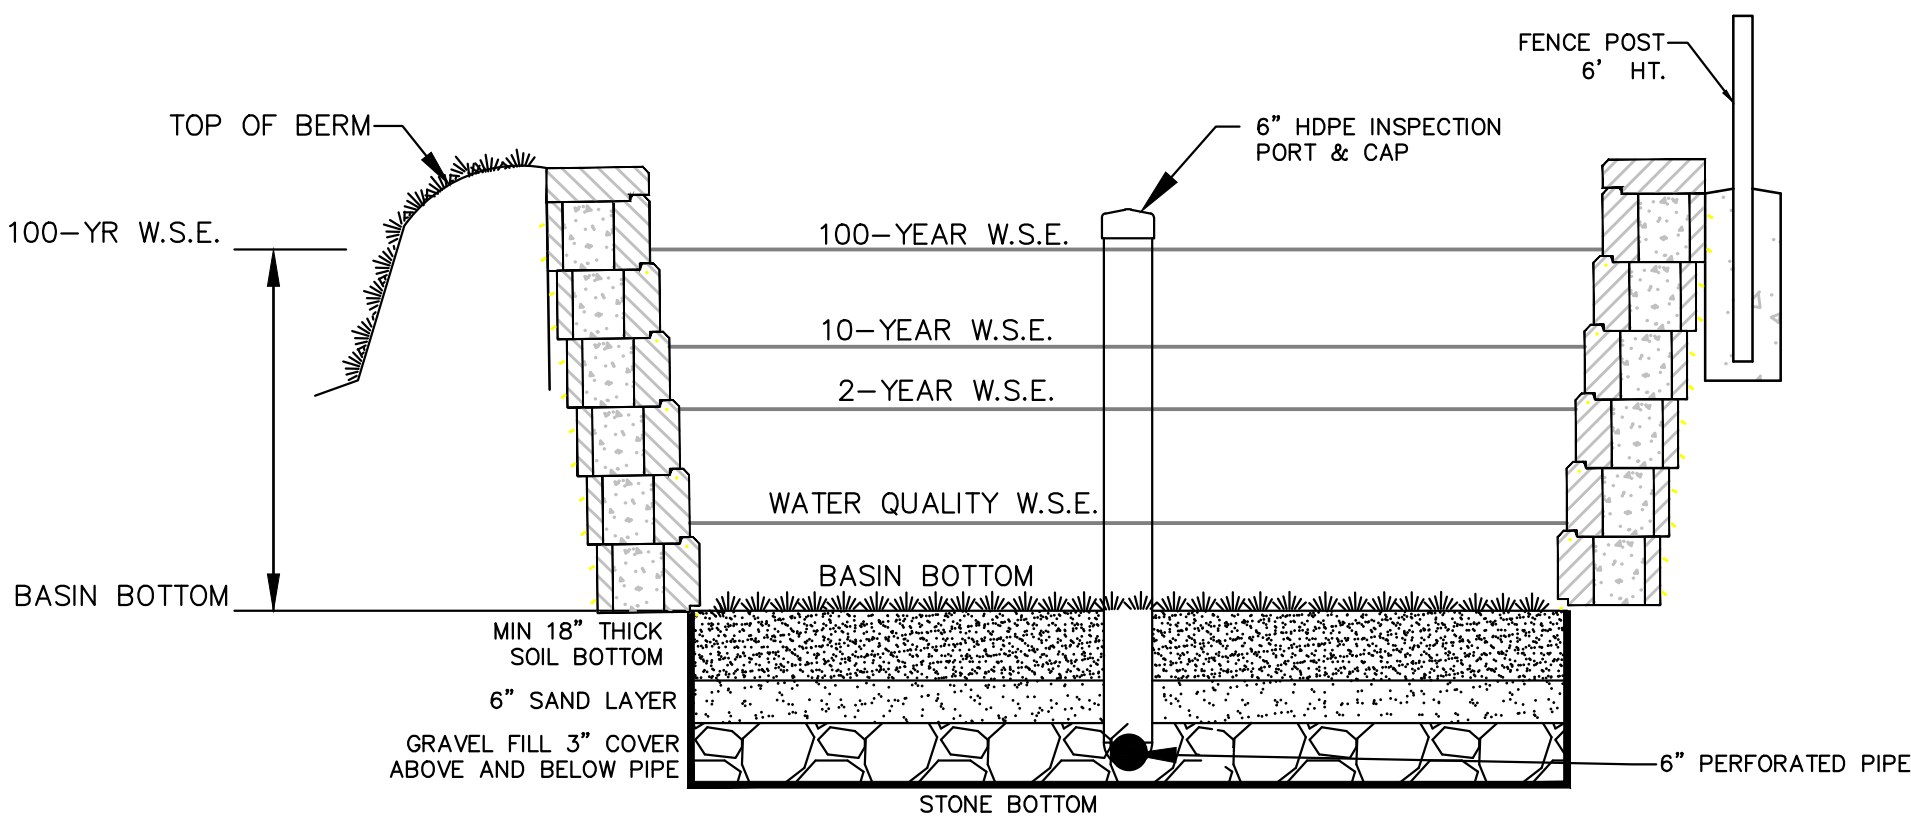

BASIN CROSS SECTION (TYP.)
NOT TO SCALE

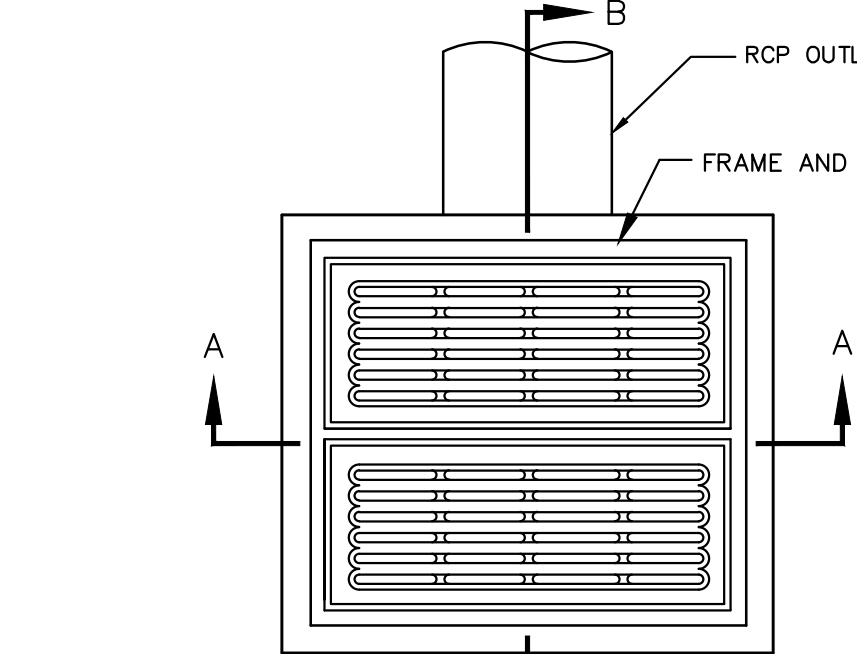


PLAN

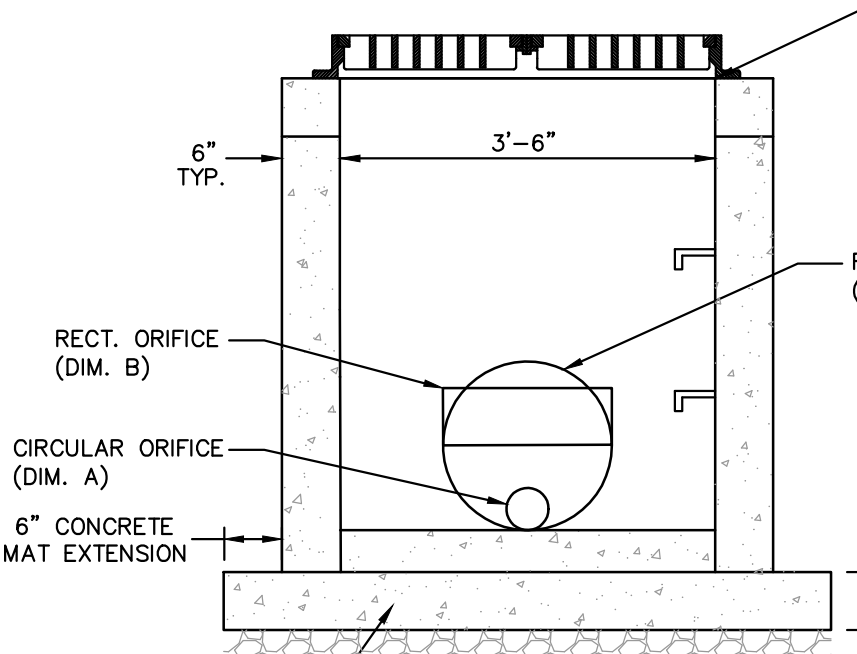


SECTION 'A-A'

TYPICAL BIORETENTION BASIN OUTLET STRUCTURE
NOT TO SCALE


OCS	DIMENSION	OUTLET TYPE	ELEVATION
OCS-1H (BASIN #1)	A	4.5" ORIFICE	200.81 FT.
	B	3.5"H X 19.5"W ORIFICE	201.81 FT.
	C	OVERFLOW GRATE	203.90 FT.
	D	24" RCP	197.20 FT.
OCS-1A (BASIN #2)	A	2.5" ORIFICE	201.91 FT.
	B	3"H X 7"W ORIFICE	202.78 FT.
	C	OVERFLOW GRATE	204.10 FT.
	D	24" RCP	198.18 FT.

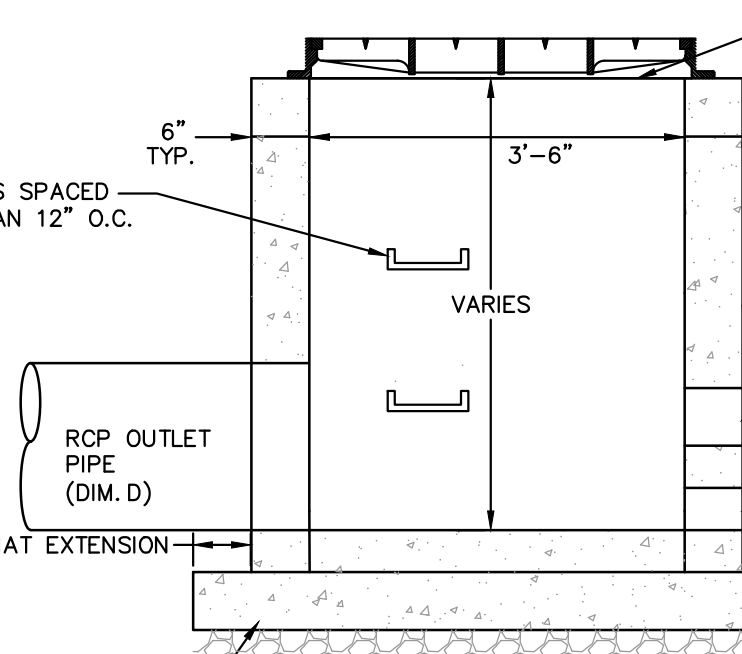


SECTION 'B-B'

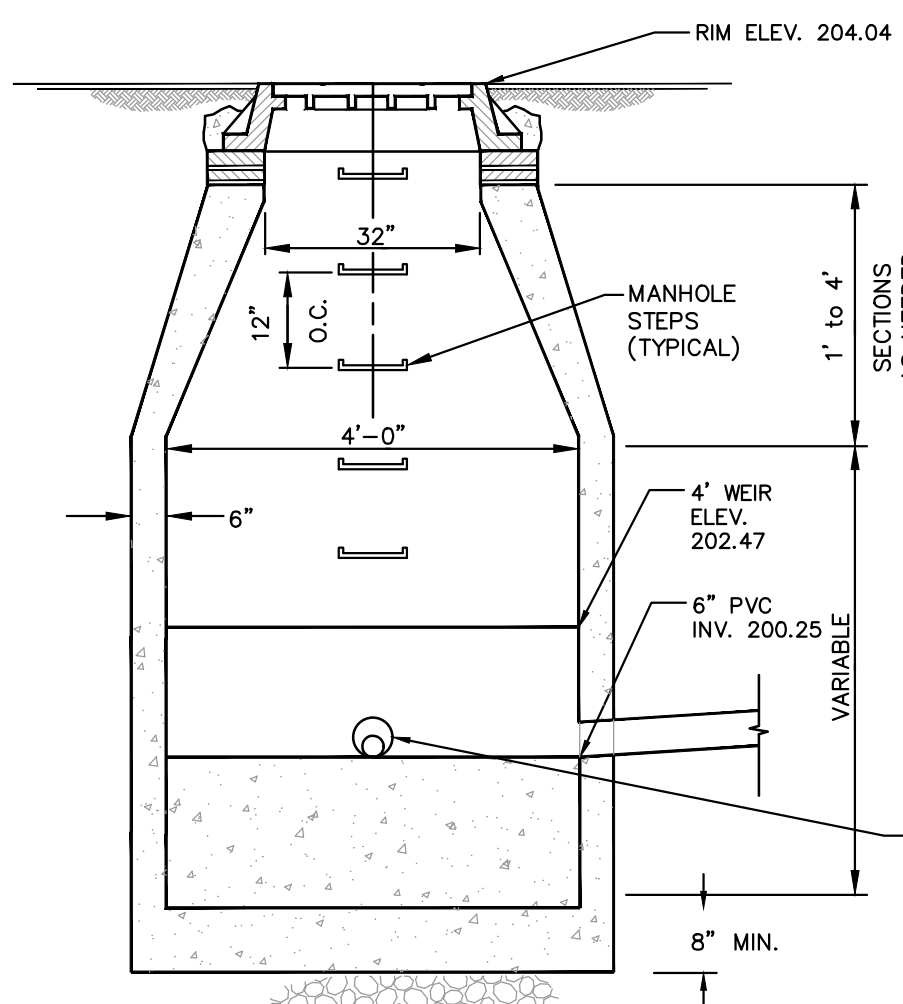


SECTION A-A

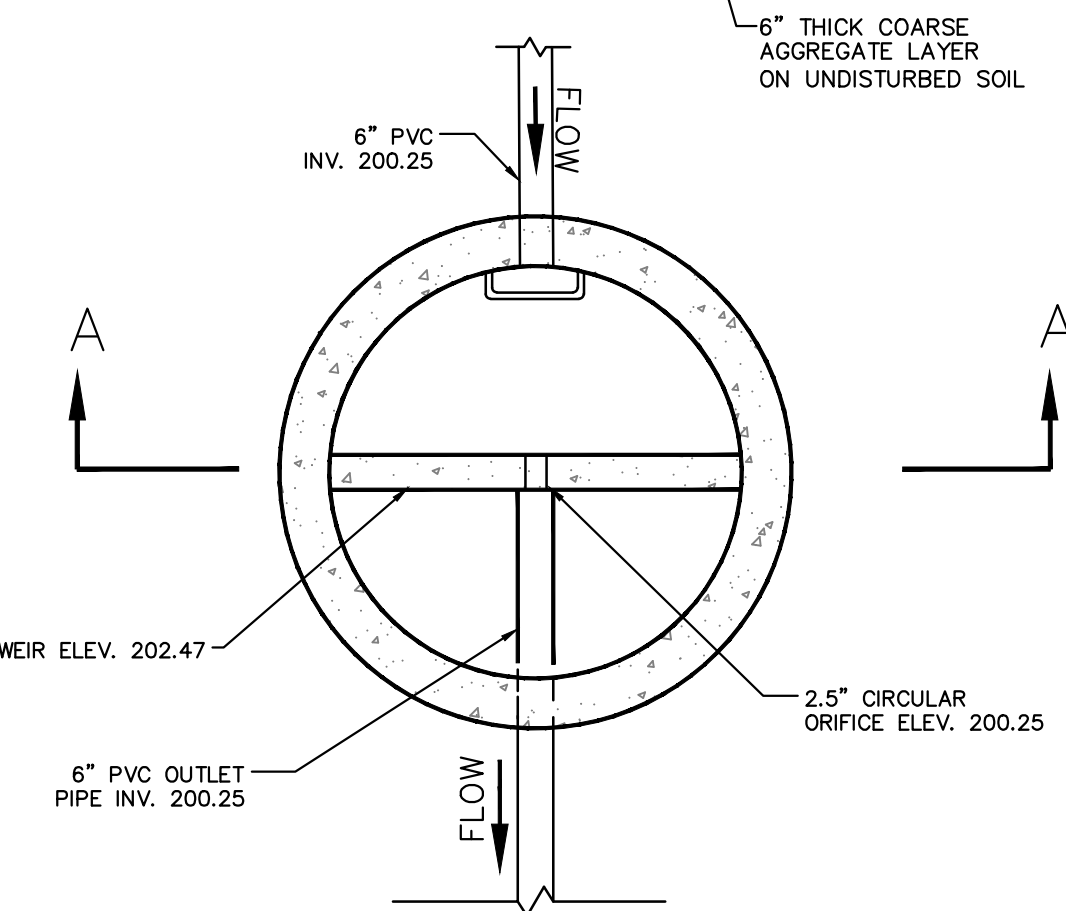


OUTLET STRUCTURE OCS-1.1B
NOT TO SCALE

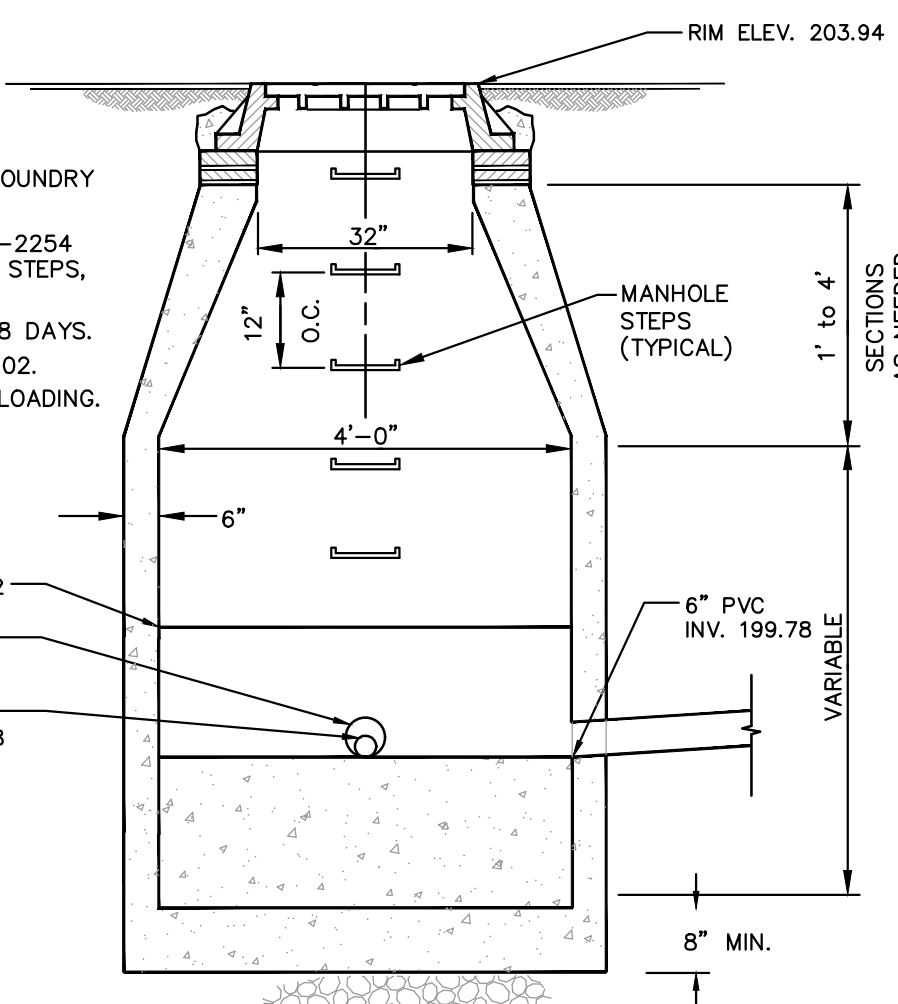


SECTION A-A

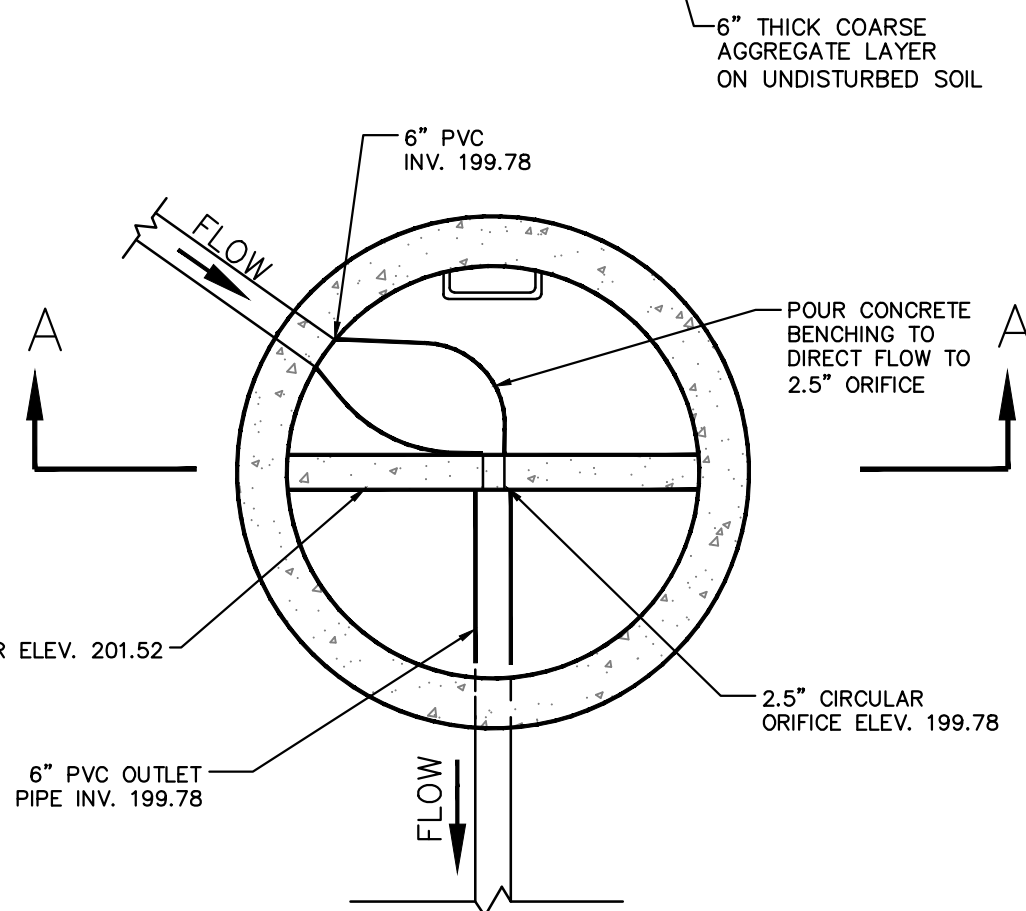

OUTLET STRUCTURE OCS-2.2B
NOT TO SCALE

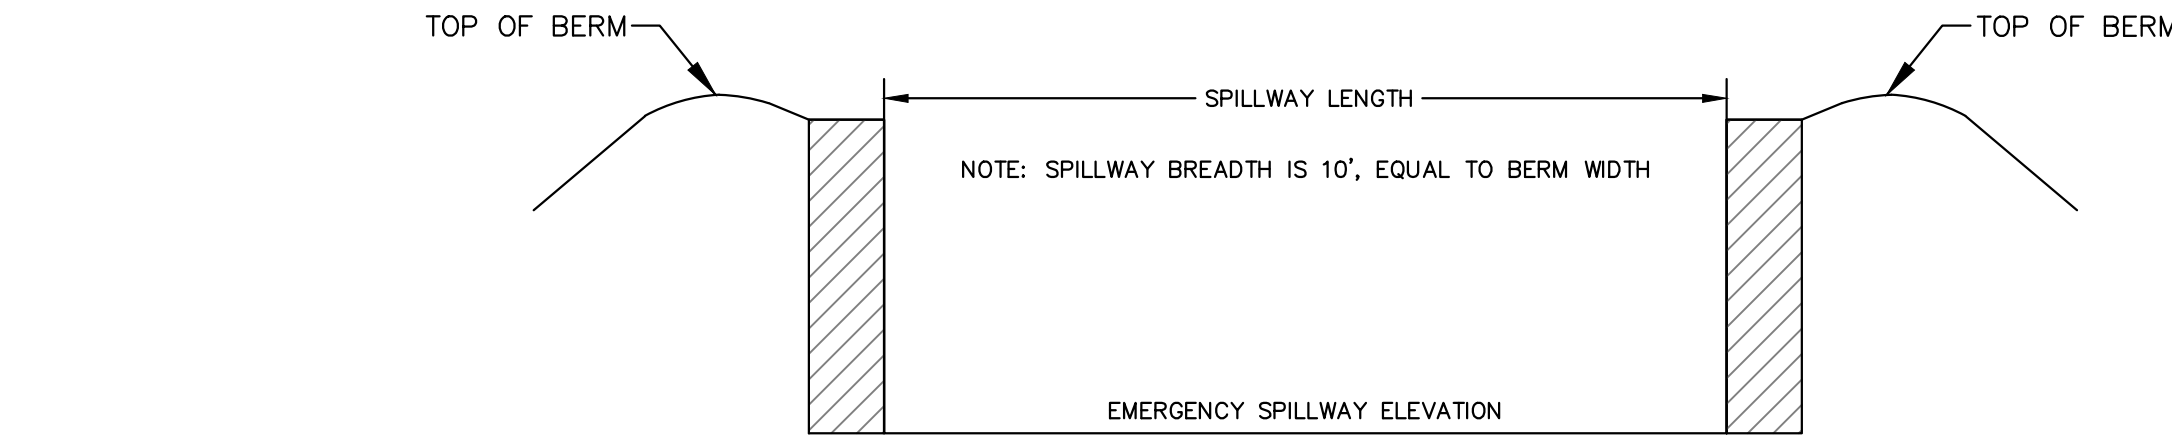


EMERGENCY SPILLWAY CROSS SECTION
NOT TO SCALE

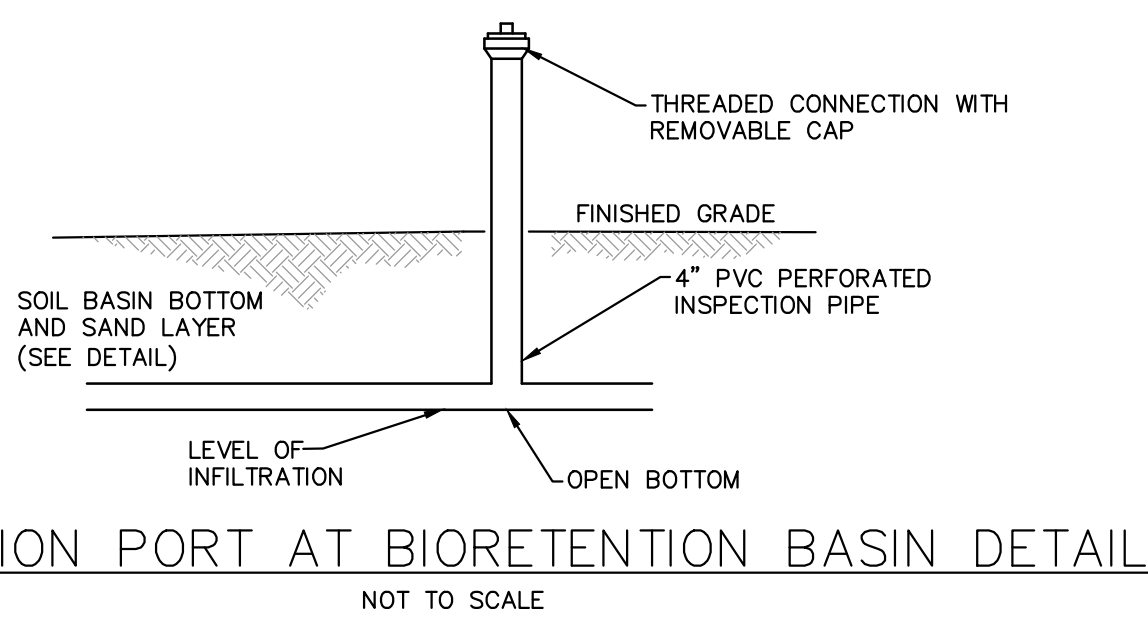


INSPECTION PORT AT BIORETENTION BASIN DETAIL
NOT TO SCALE

NOTE: INSPECTION PORTS MUST BE LOCATED AT THE UPSTREAM AND DOWNSTREAM ENDS OF THE PERFORATED SECTION OF THE NETWORK OF PIPES AND EXTEND ABOVE THE SURFACE OF THE SOIL BED. THE INSPECTION PORT EXTERIOR MUST BE COVERED IN SUCH A WAY AS TO PREVENT THE MIGRATION OF MATERIAL INTO THE STRUCTURE. THE DEPTH OF RUNOFF GENERATED BY THE MAXIMUM DESIGN STORM MUST BE MARKED ON ALL INSPECTION PORTS. SEE TABLE OF 100-YEAR STORM WATER SURFACE ELEVATION

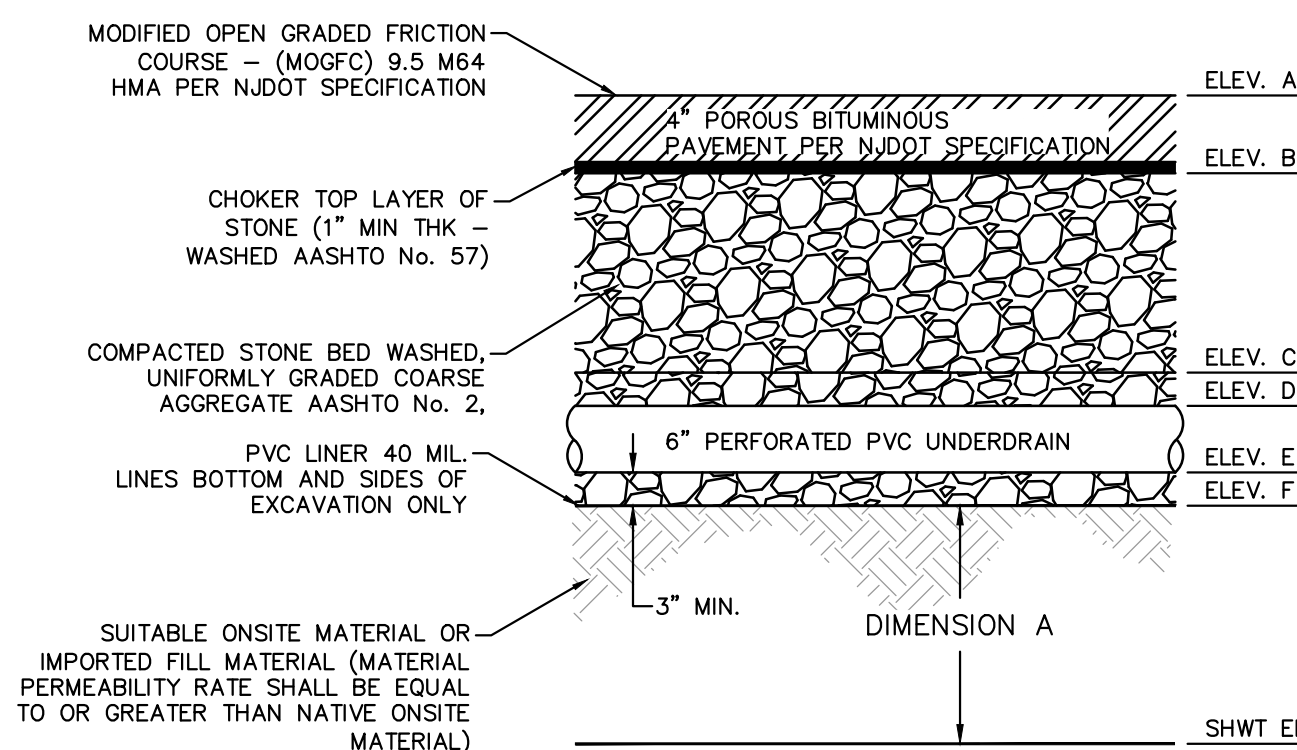


- NOTES:
1. FOR A SYSTEM DESIGNED TO PROVIDE TREATMENT FOR THE WOODS, THE MINIMUM TESTED INFILTRATION RATE OF THE SURFACE COURSE IS 6.4 INCHES PER HOUR. SYSTEMS DESIGNED TO ADDRESS THE STORMWATER RUNOFF QUANTITY CONTROL DESIGN STANDARD MUST HAVE A MINIMUM TESTED INFILTRATION RATE OF THE SURFACE COURSE OF 20 INCHES PER HOUR.
 2. SEALANT, PRIME COAT AND OTHER TREATMENTS THAT COULD REDUCE THE RATE OF INFILTRATION MAY NOT BE APPLIED TO THE SURFACE COURSE.
 3. THE MAXIMUM SURFACE COURSE SLOPE IS 5%.
 4. THE CHOKER COURSE MUST CONSIST OF CLEAN, WASHED BROKEN STONE WHOSE THICKNESS IS APPROPRIATE FOR THE SURFACE COURSE DESIRED AND DESIGN LOAD CONDITIONS.
 5. THE CHOKER COURSE MUST CONSIST OF CLEAN, WASHED AASHTO No. 57 BROKEN STONE.
 6. STORAGE BED AGGREGATE MUST BE CLEAN, OPEN-GRADED BROKEN STONE WITH A SIZE DESIGNATION APPROPRIATE FOR THE DESIRED SURFACE COURSE AND DESIGN LOAD CONDITIONS. THE STONE MUST BE WASHED, PRIOR TO PLACEMENT, TO MINIMIZE THE AMOUNT OF STONE DUST AND OTHER FINE PARTICLES.
 7. STORAGE BED AGGREGATE MUST BE PLACED IN LIFTS AND COMPACTED USING PLATE COMPACTORS. THE MAXIMUM RECOMMENDED LOOSE LIFT THICKNESS IS 6 INCHES.

POROUS (PERVIOUS) PAVEMENT SECTION
NOT TO SCALE

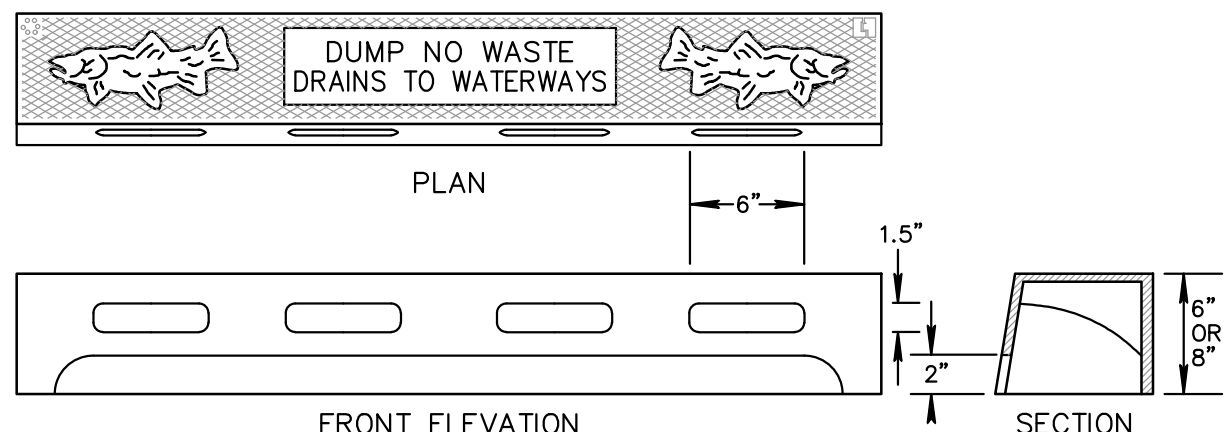


TYPE 'N' ECO CURB PIECE
NOT TO SCALE

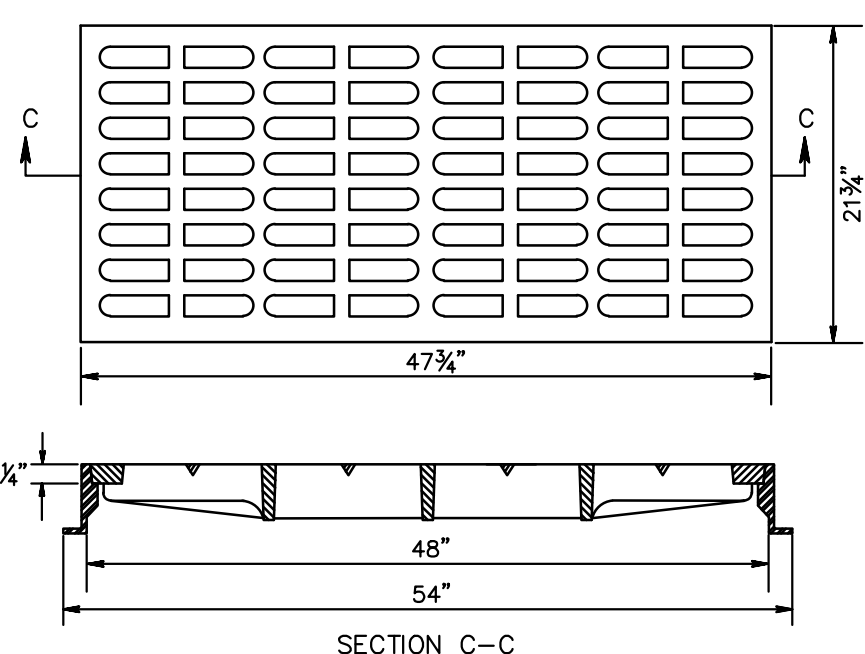


- NOTE:
- FOR TYPE 'B' INLETS BRIDGESTATE FOUNDRY NO 2618 BICYCLE SAFE GRATE OR APPROVED EQUAL
 - FOR TYPE 'E' INLETS BRIDGESTATE FOUNDRY NO 3425 BICYCLE SAFE GRATE OR APPROVED EQUAL
 - FOR TYPE 'A' INLETS BRIDGESTATE FOUNDRY NO 3405 BICYCLE SAFE GRATE OR APPROVED EQUAL


BICYCLE SAFE GRATE
NOT TO SCALE

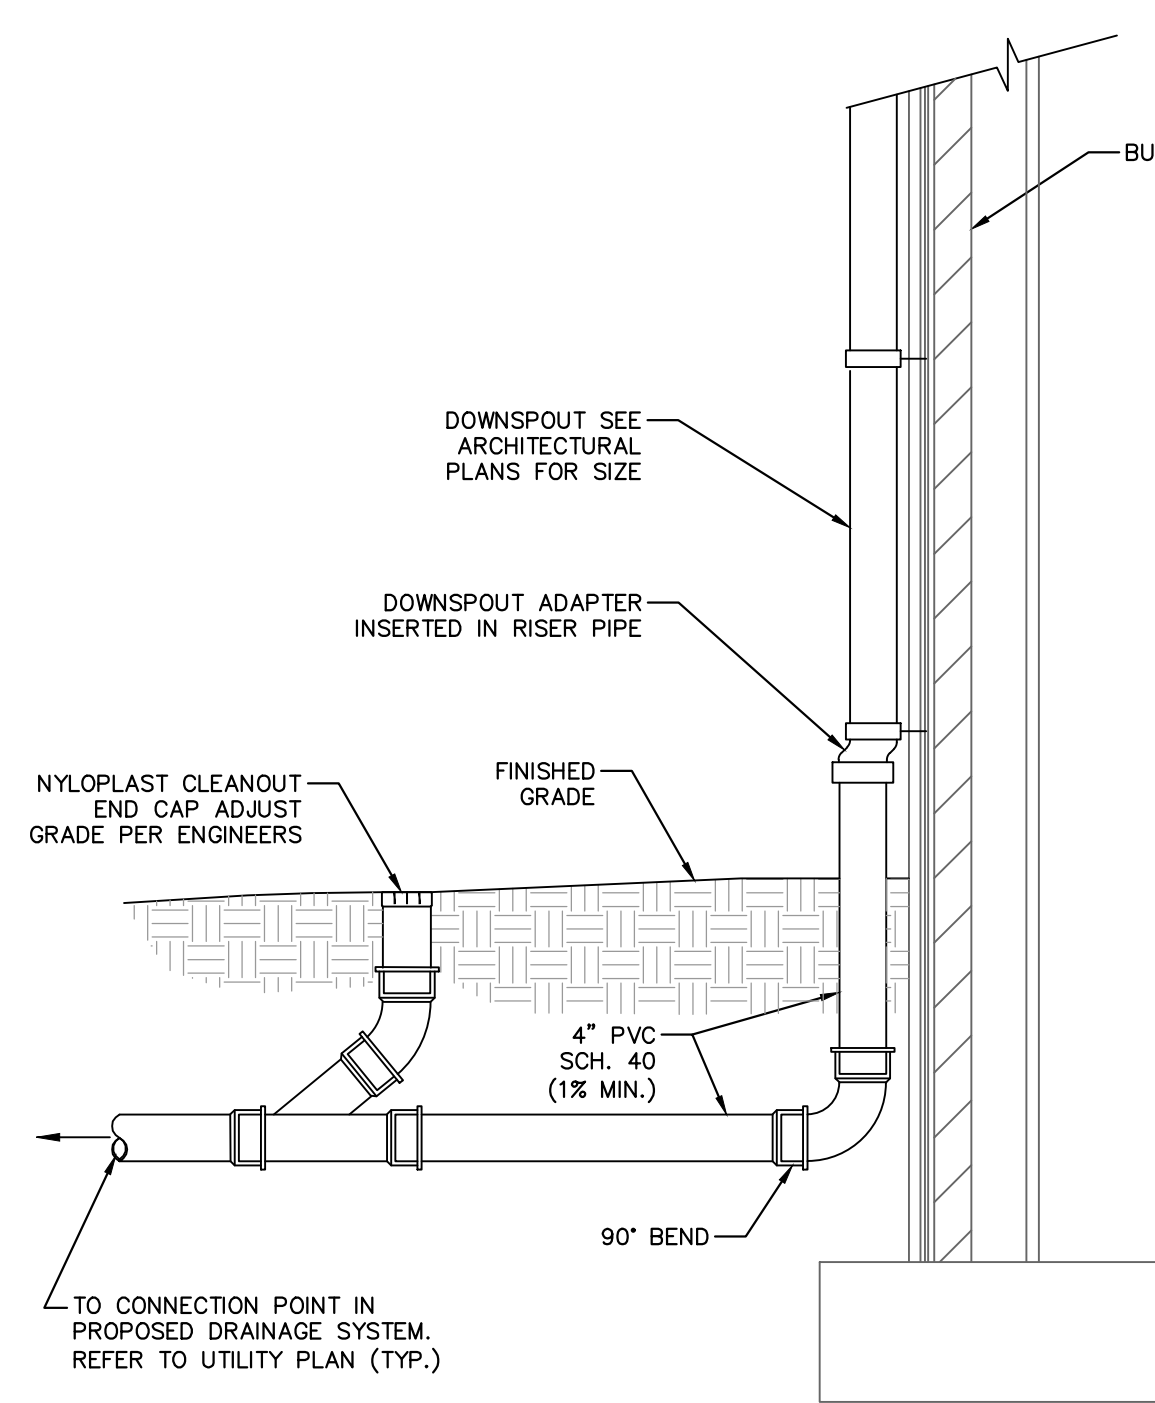

ROOF LEADER DOWNSPOUT CONNECTION DETAIL
NOT TO SCALE

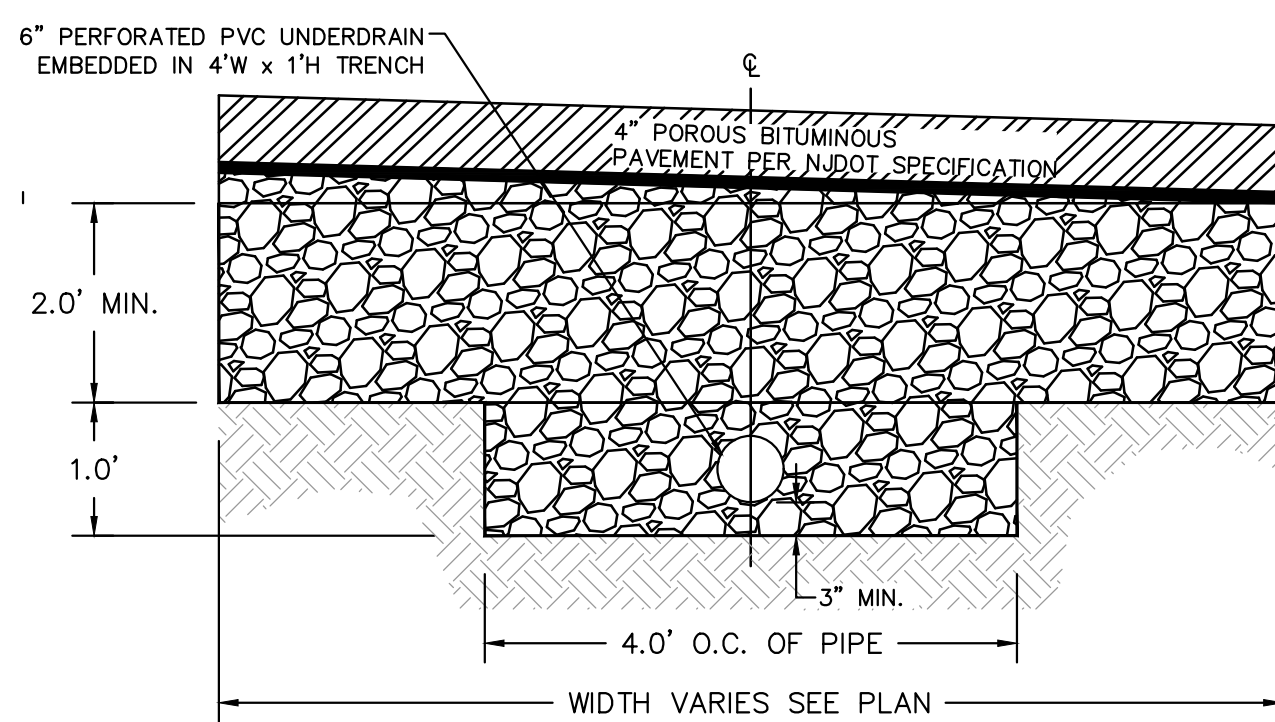


	POROUS PAVEMENT AREA #1	POROUS PAVEMENT AREA #2
POROUS PAVEMENT SECTION AREA	2,437 SF	3,275 SF
POROUS PAVEMENT (ELEV. A)	202.94	203.41
TOP OF STONE STORAGE (ELEV. B)	202.53	203.00
BOTTOM OF STONE STORAGE (ELEV. C)	200.53	201.00
TOP OF UNDERDRAIN (ELEV. D)	200.28	200.75
UNDERDRAIN INVERT (ELEV. E)	199.78	200.25
BOTTOM OF STONE (ELEV. F)	199.53	200.00
SHWT (ELEV. G)	198.30	199.00
SHWT SEPARATION (DIMENSION A)	1.23 FT.	1.00 FT.
WATER QUALITY WATER SURFACE ELEV.	200.73	201.16
2-YEAR STORM WATER SURFACE ELEV.	200.95	201.43
10-YEAR STORM WATER SURFACE ELEV.	201.42	201.95
100-YEAR STORM WATER SURFACE ELEV.	201.85	202.63

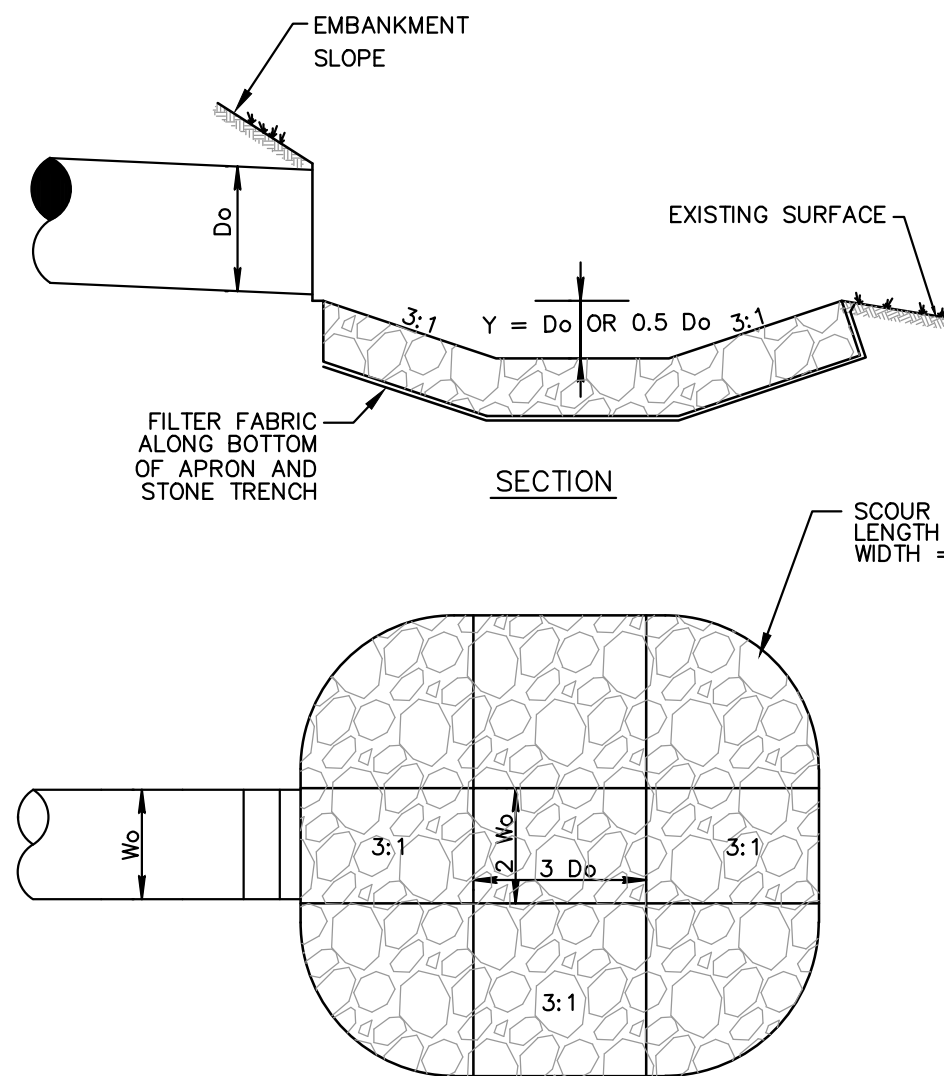


	Do	Q100	L	W	d50
GABION WALL-SA	24" RCP @ 0.5%	9.84 CFS	12 FT.	10 FT.	3/4"
HW-6C	24" RCP @ 0.5%	6.44 CFS	12 FT.	10 FT.	3/4"
HW-6D	24" RCP @ 0.5%	9.16 CFS	12 FT.	10 FT.	3/4"
HW-2F	18" RCP @ 0.5%	3.15 CFS	7.5 FT.	6.25 FT.	3/4"
HW-2C	18" RCP @ 0.5%	3.28 CFS	9 FT.	7.5 FT.	3/4"

NOTE: SCOUR HOLES DESIGNED PER SECTION 12, CONDUIT OUTLET PROTECTION, SOIL EROSION MANUAL
PREFORMED SCOUR HOLE DETAIL
NOT TO SCALE

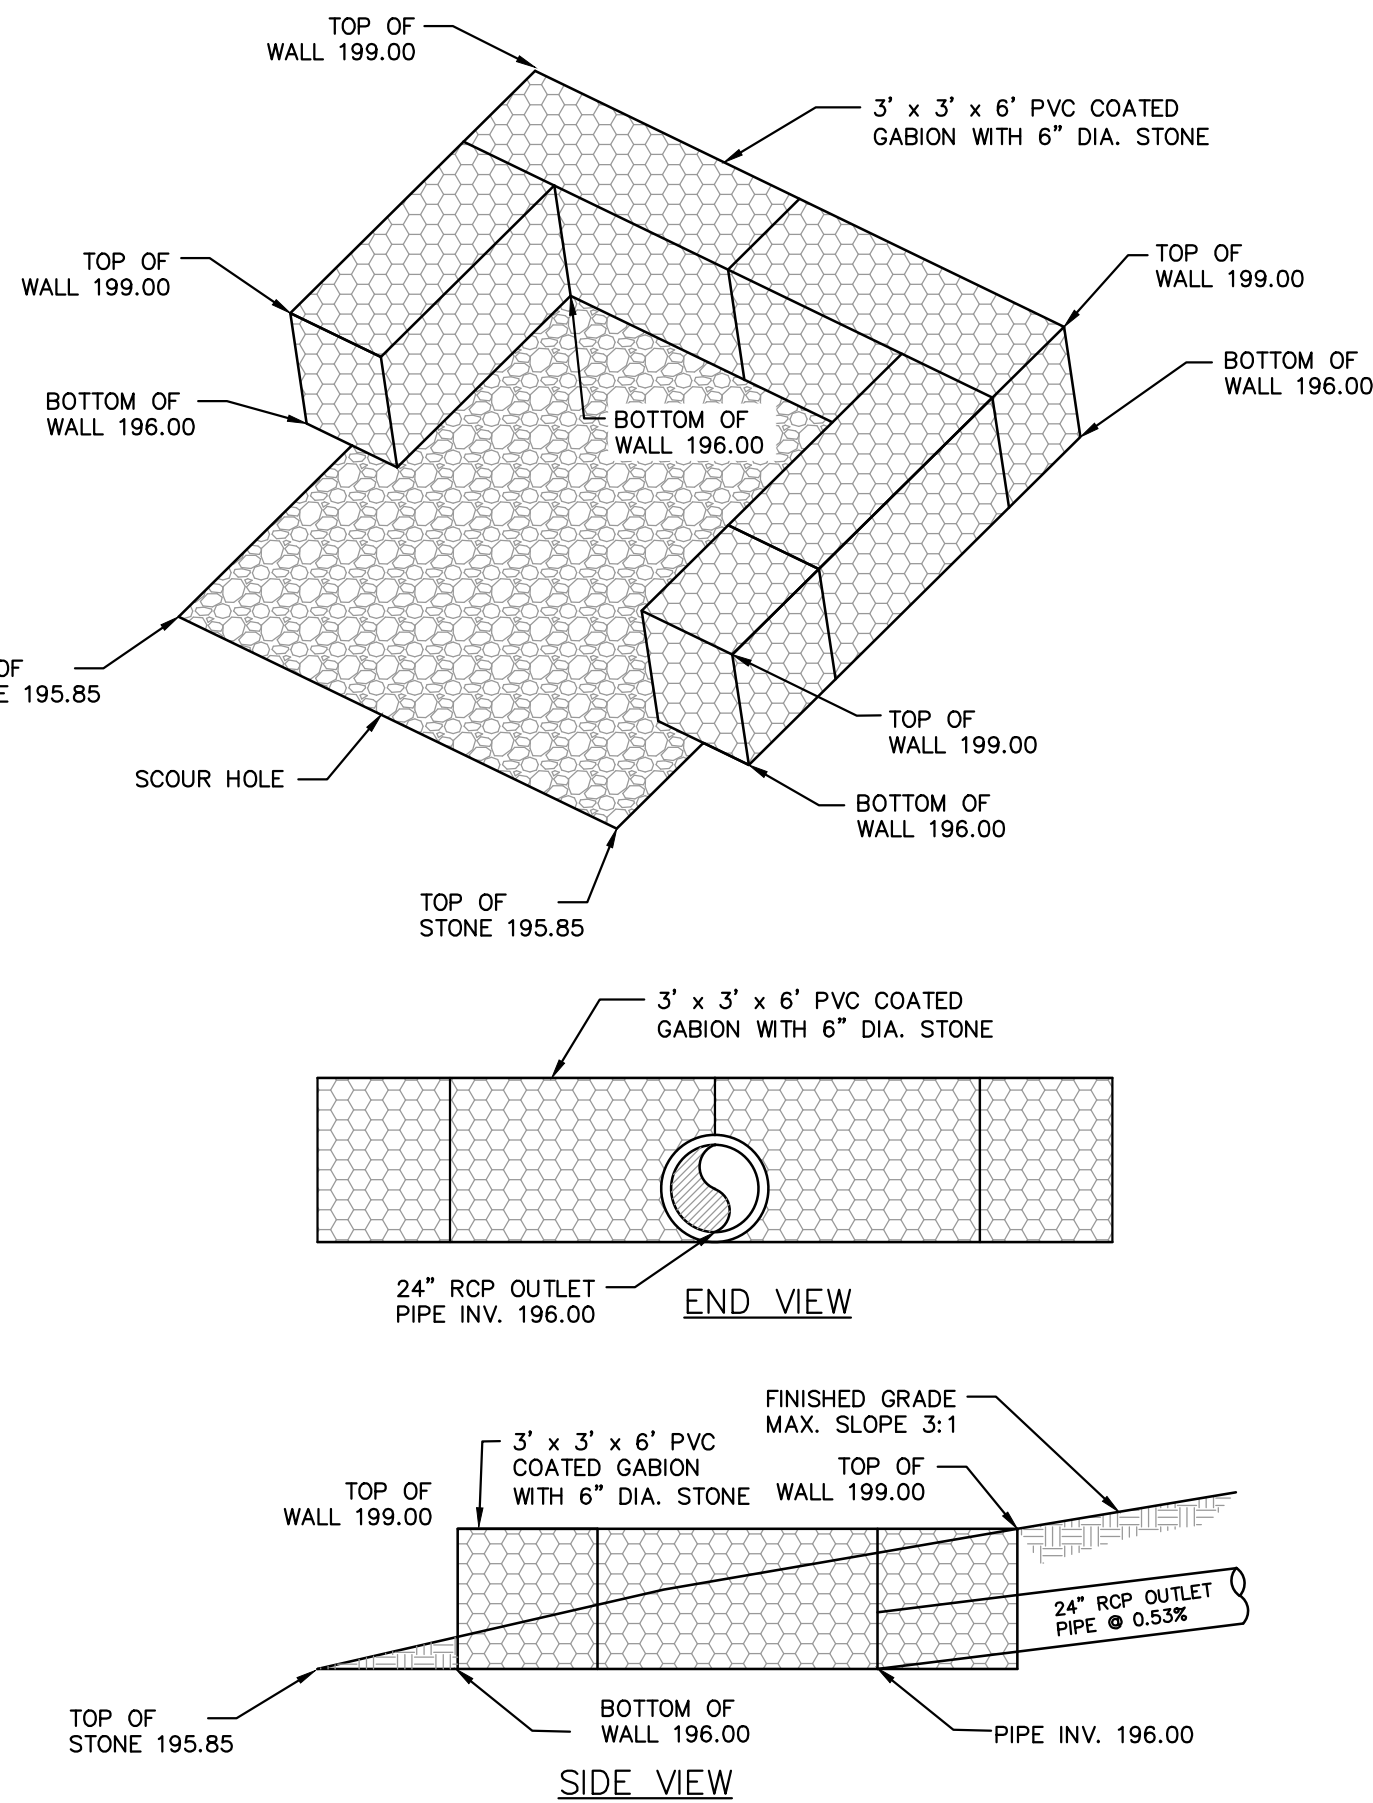


- NOTES:
1. GABIONS TO BE AS MANUFACTURED BY MACCAFERRI INC. OR APPROVED EQUAL.
 2. ROWS OF GABIONS TO BE STAGGERED SO THAT JOINTS BETWEEN ADJACENT BASKETS ARE LOCATED APPROXIMATELY AT CENTER OF THE LOWER BASKETS.
 3. BASKETS TO BE TIED TOGETHER ON ALL SIDES USING HAND FASTENING TOOLS AND 13 GAUGE LACING WIRE, OR BY USING PNEUMATIC TOOLS AND STAINLESS STEEL RINGS. ALL INSTALLATION TO BE IN ACCORDANCE WITH MANUFACTURER'S RECOMMENDATIONS.


GABION WALL DETAIL
NOT TO SCALE

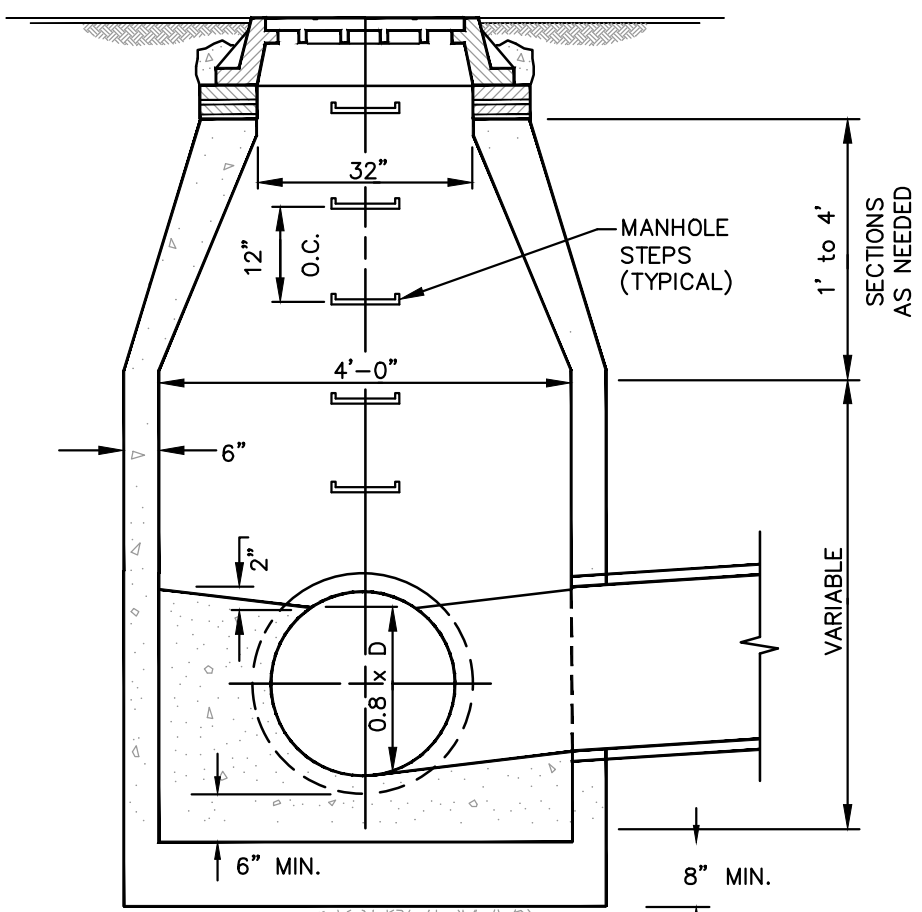

DRAINAGE MANHOLE 4' DIAMETER
NOT TO SCALE

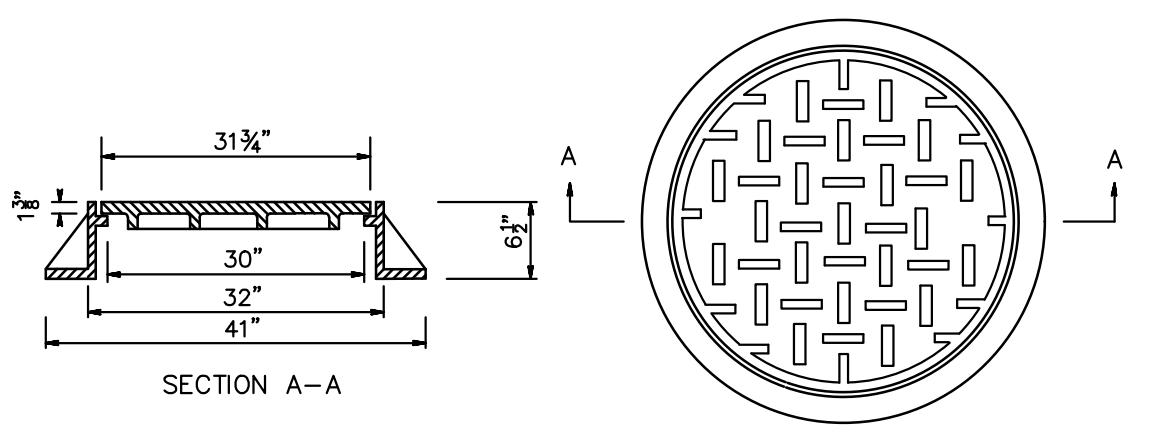

DRAINAGE MANHOLE FRAME AND COVER
NOT TO SCALE

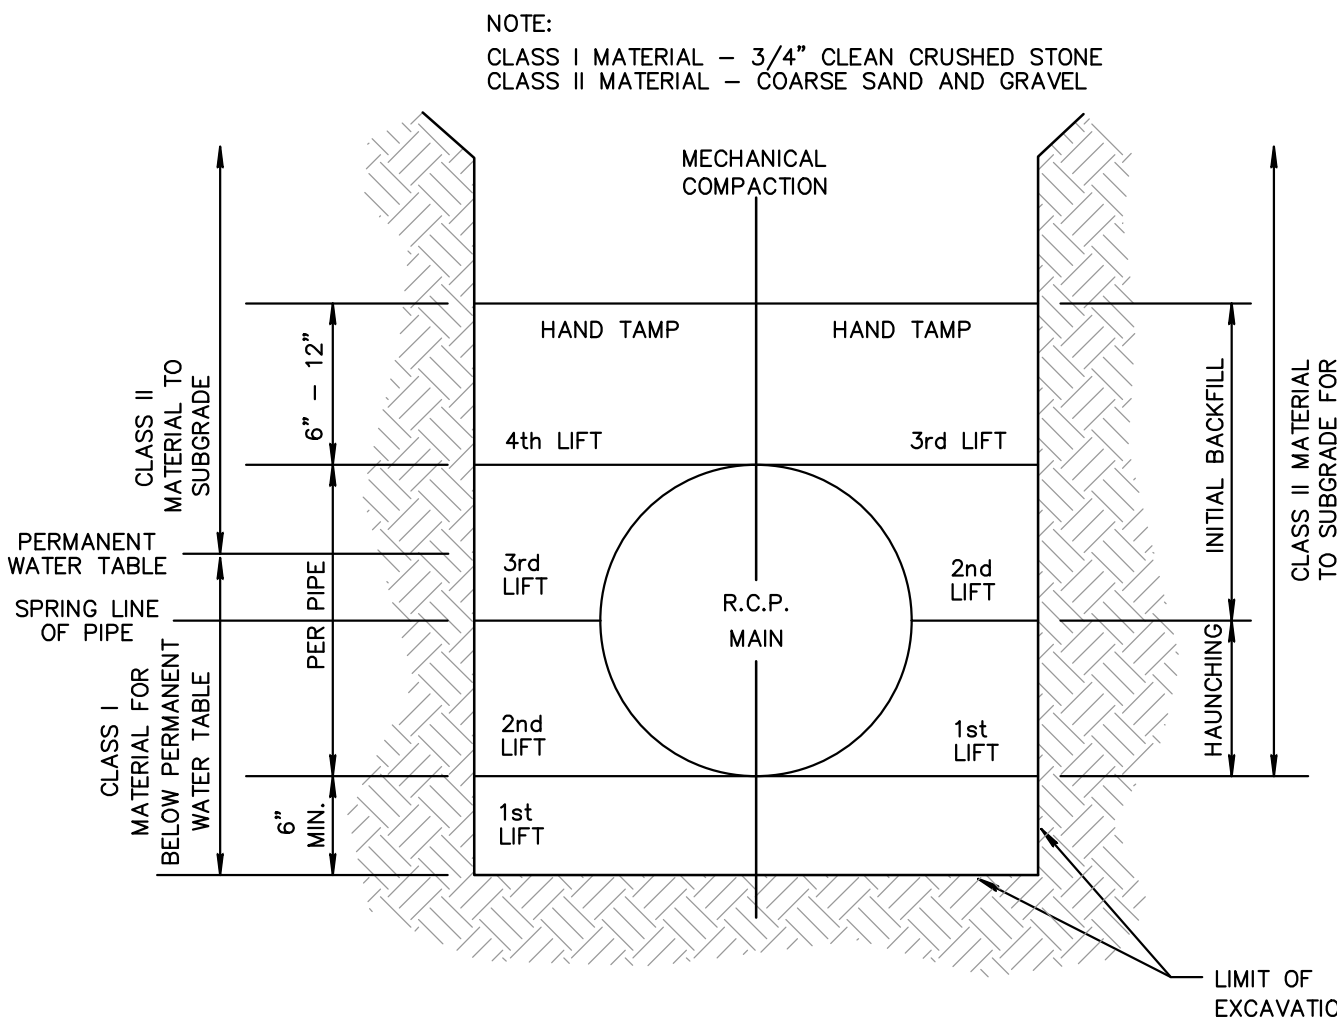

R.C.P. BEDDING DETAIL
NOT TO SCALE

PRELIMINARY/FINAL MAJOR SITE PLAN
HERITAGE AT HOPWELL
BLOCK 78, LOT 17
2500 PENNINGTON ROAD
CONSTRUCTION DETAILS
SITUATED IN

William J. Parkhill II, P.E.
NJ Lic. No. 024073800
Date: 11-22-2023

RELEASED BY:	CHECKED BY:	DRAWN BY:	DATE:	PROJECT No.:	DRAWING NAME:	REVISIONS	DATE	BY	CHECKED BY

RELEASED BY:	CHECKED BY:	DRAWN BY:	DATE:	PROJECT No.:	DRAWING NAME:	REVISIONS	DATE	BY	CHECKED BY

