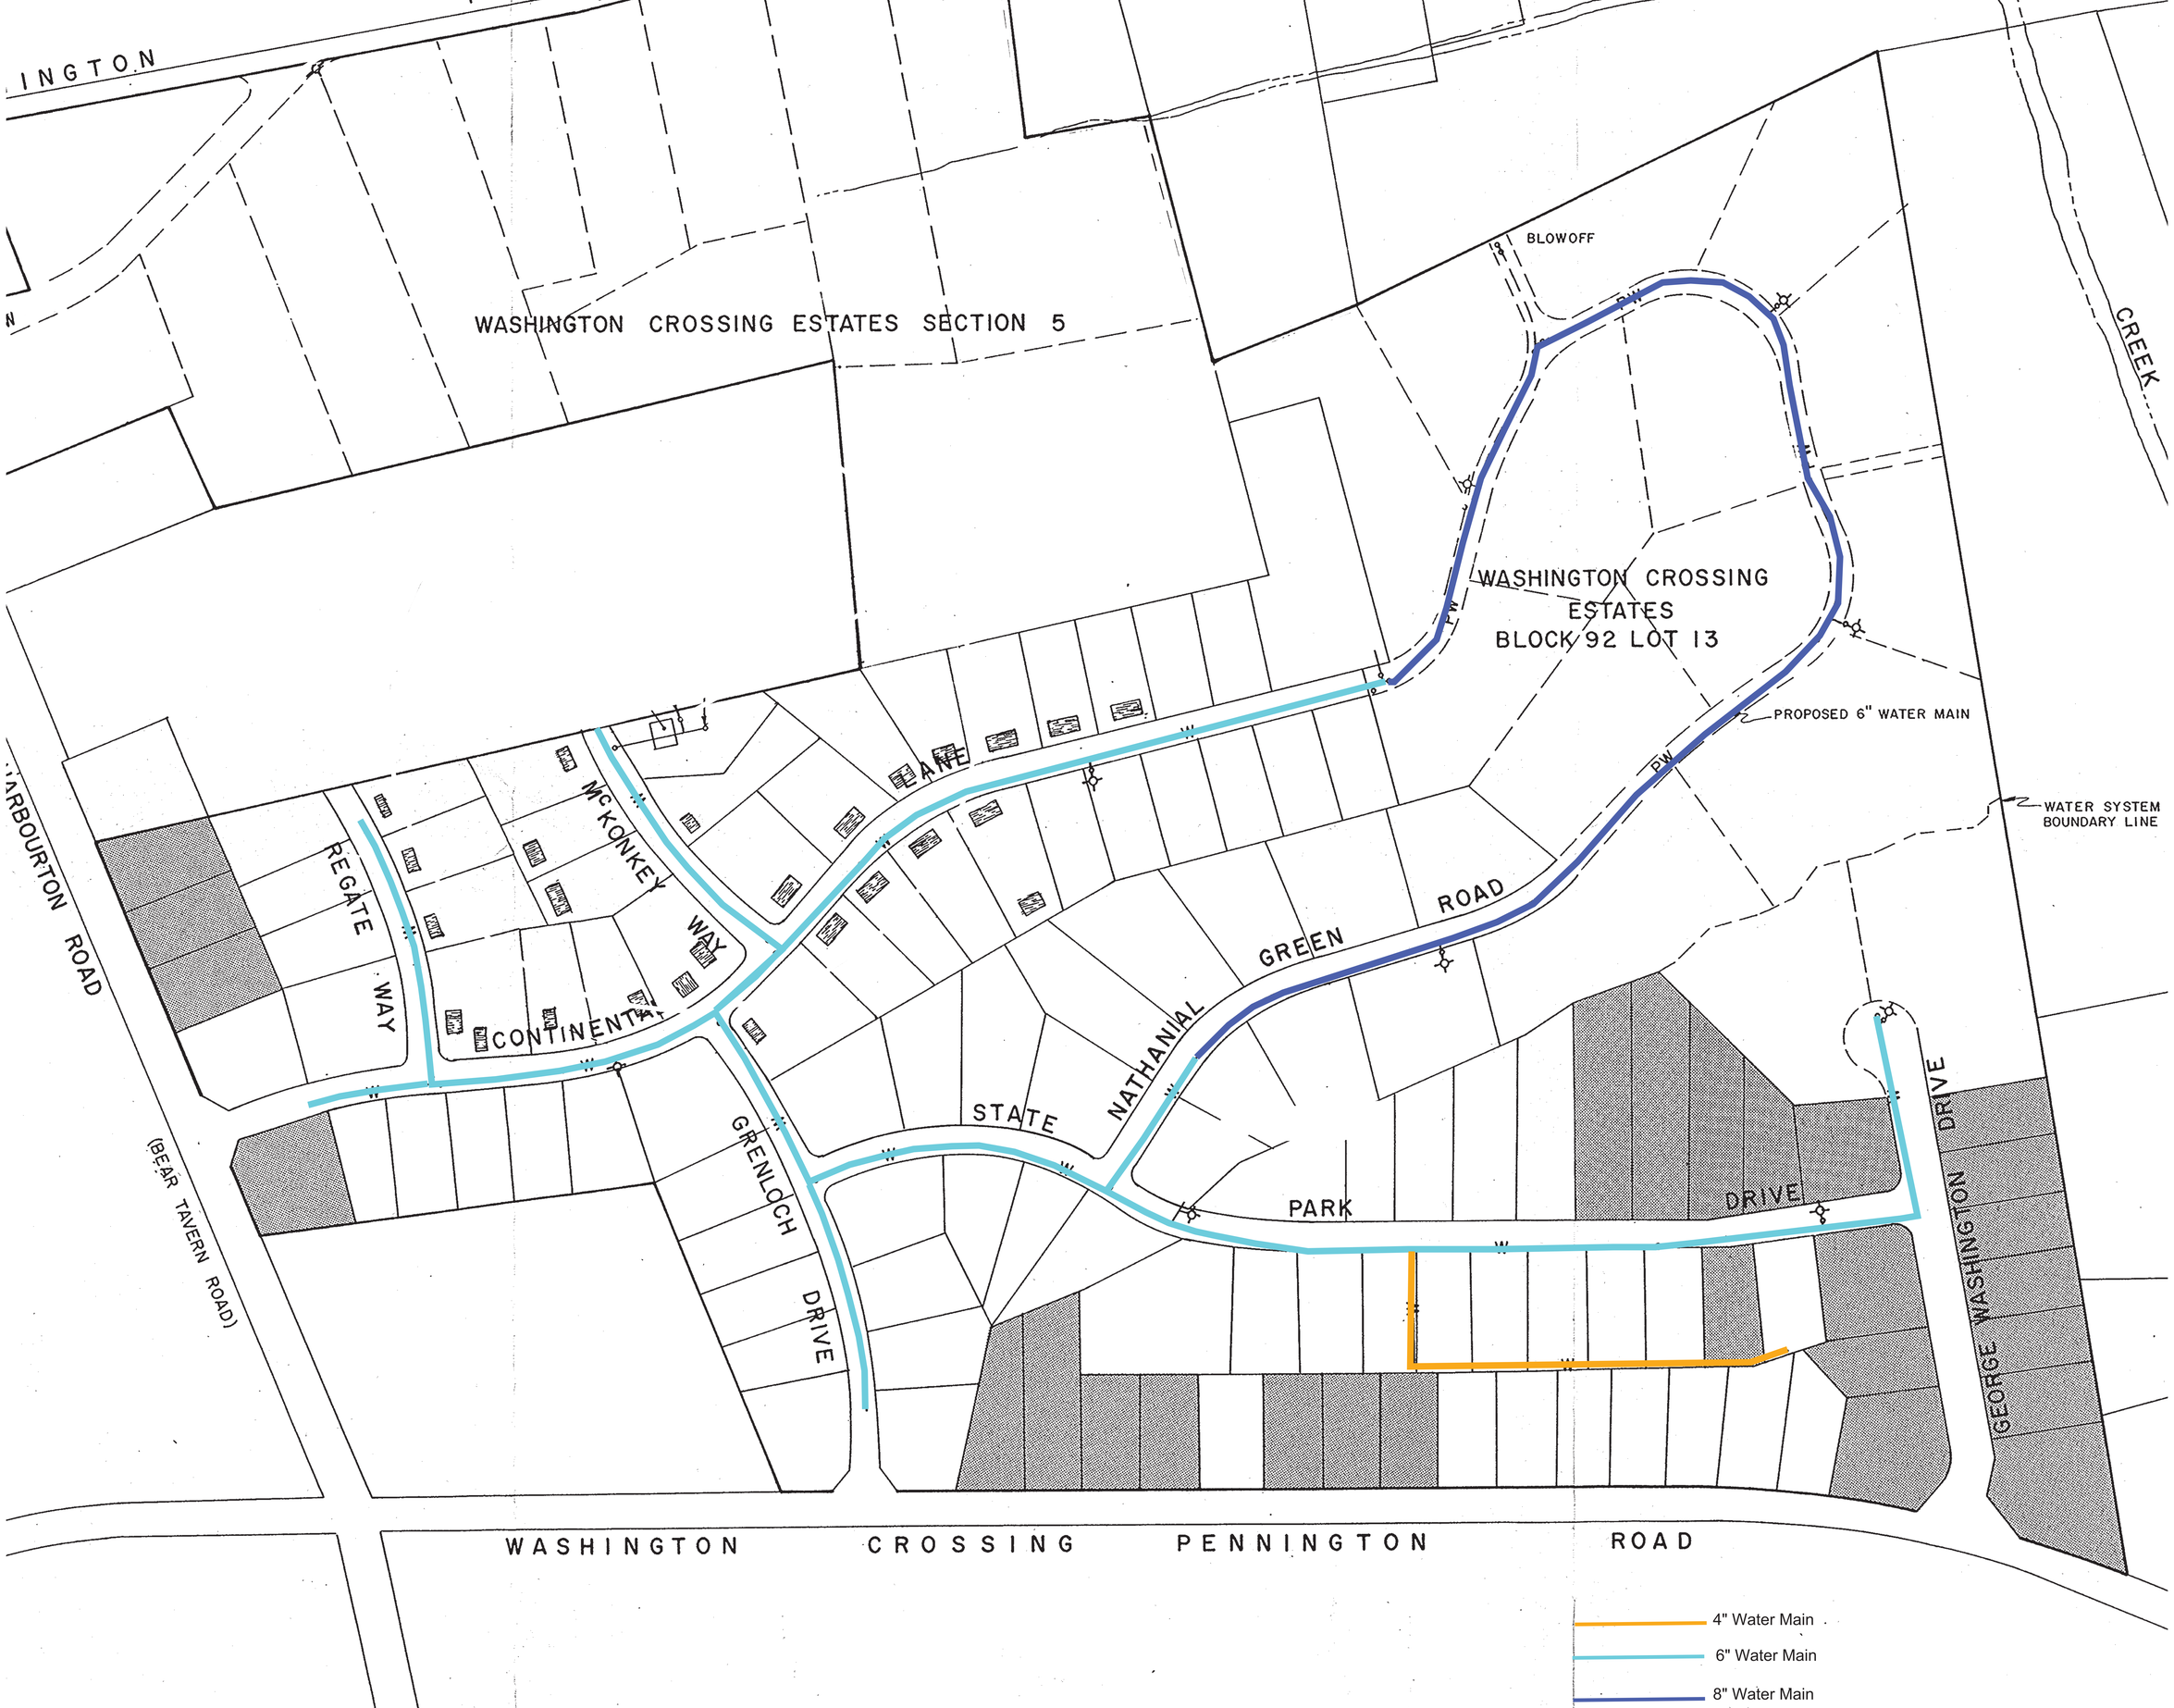

WASHINGTON CROSSING PARK ESTATES